




FEATURES

- 2900' long waterfront esplanade along river with access to Van Wart Node crossing
- Two Metro-North Railroad crossings at former signal bridge (to be rehabbed without sea level rise, length = 100') and Van Wart node (new bridge, length = 140')
- Pedestrian Bridge connects to Van Wart Node
- Path connects to JCC on the Hudson
- No wetland crossing
- Path accesses waterfront peninsula with intertidal marsh
- Five waterfront overlooks / fishing piers
- Increased Presence in Van Wart Neighborhood
- Accessible Route to Cuomo Bridge Shared-Use Path
- 130 stair steps and 68' elevation change from top of stair to signal bridge
- Easements needed on Building 303, Montefiore & JCC properties

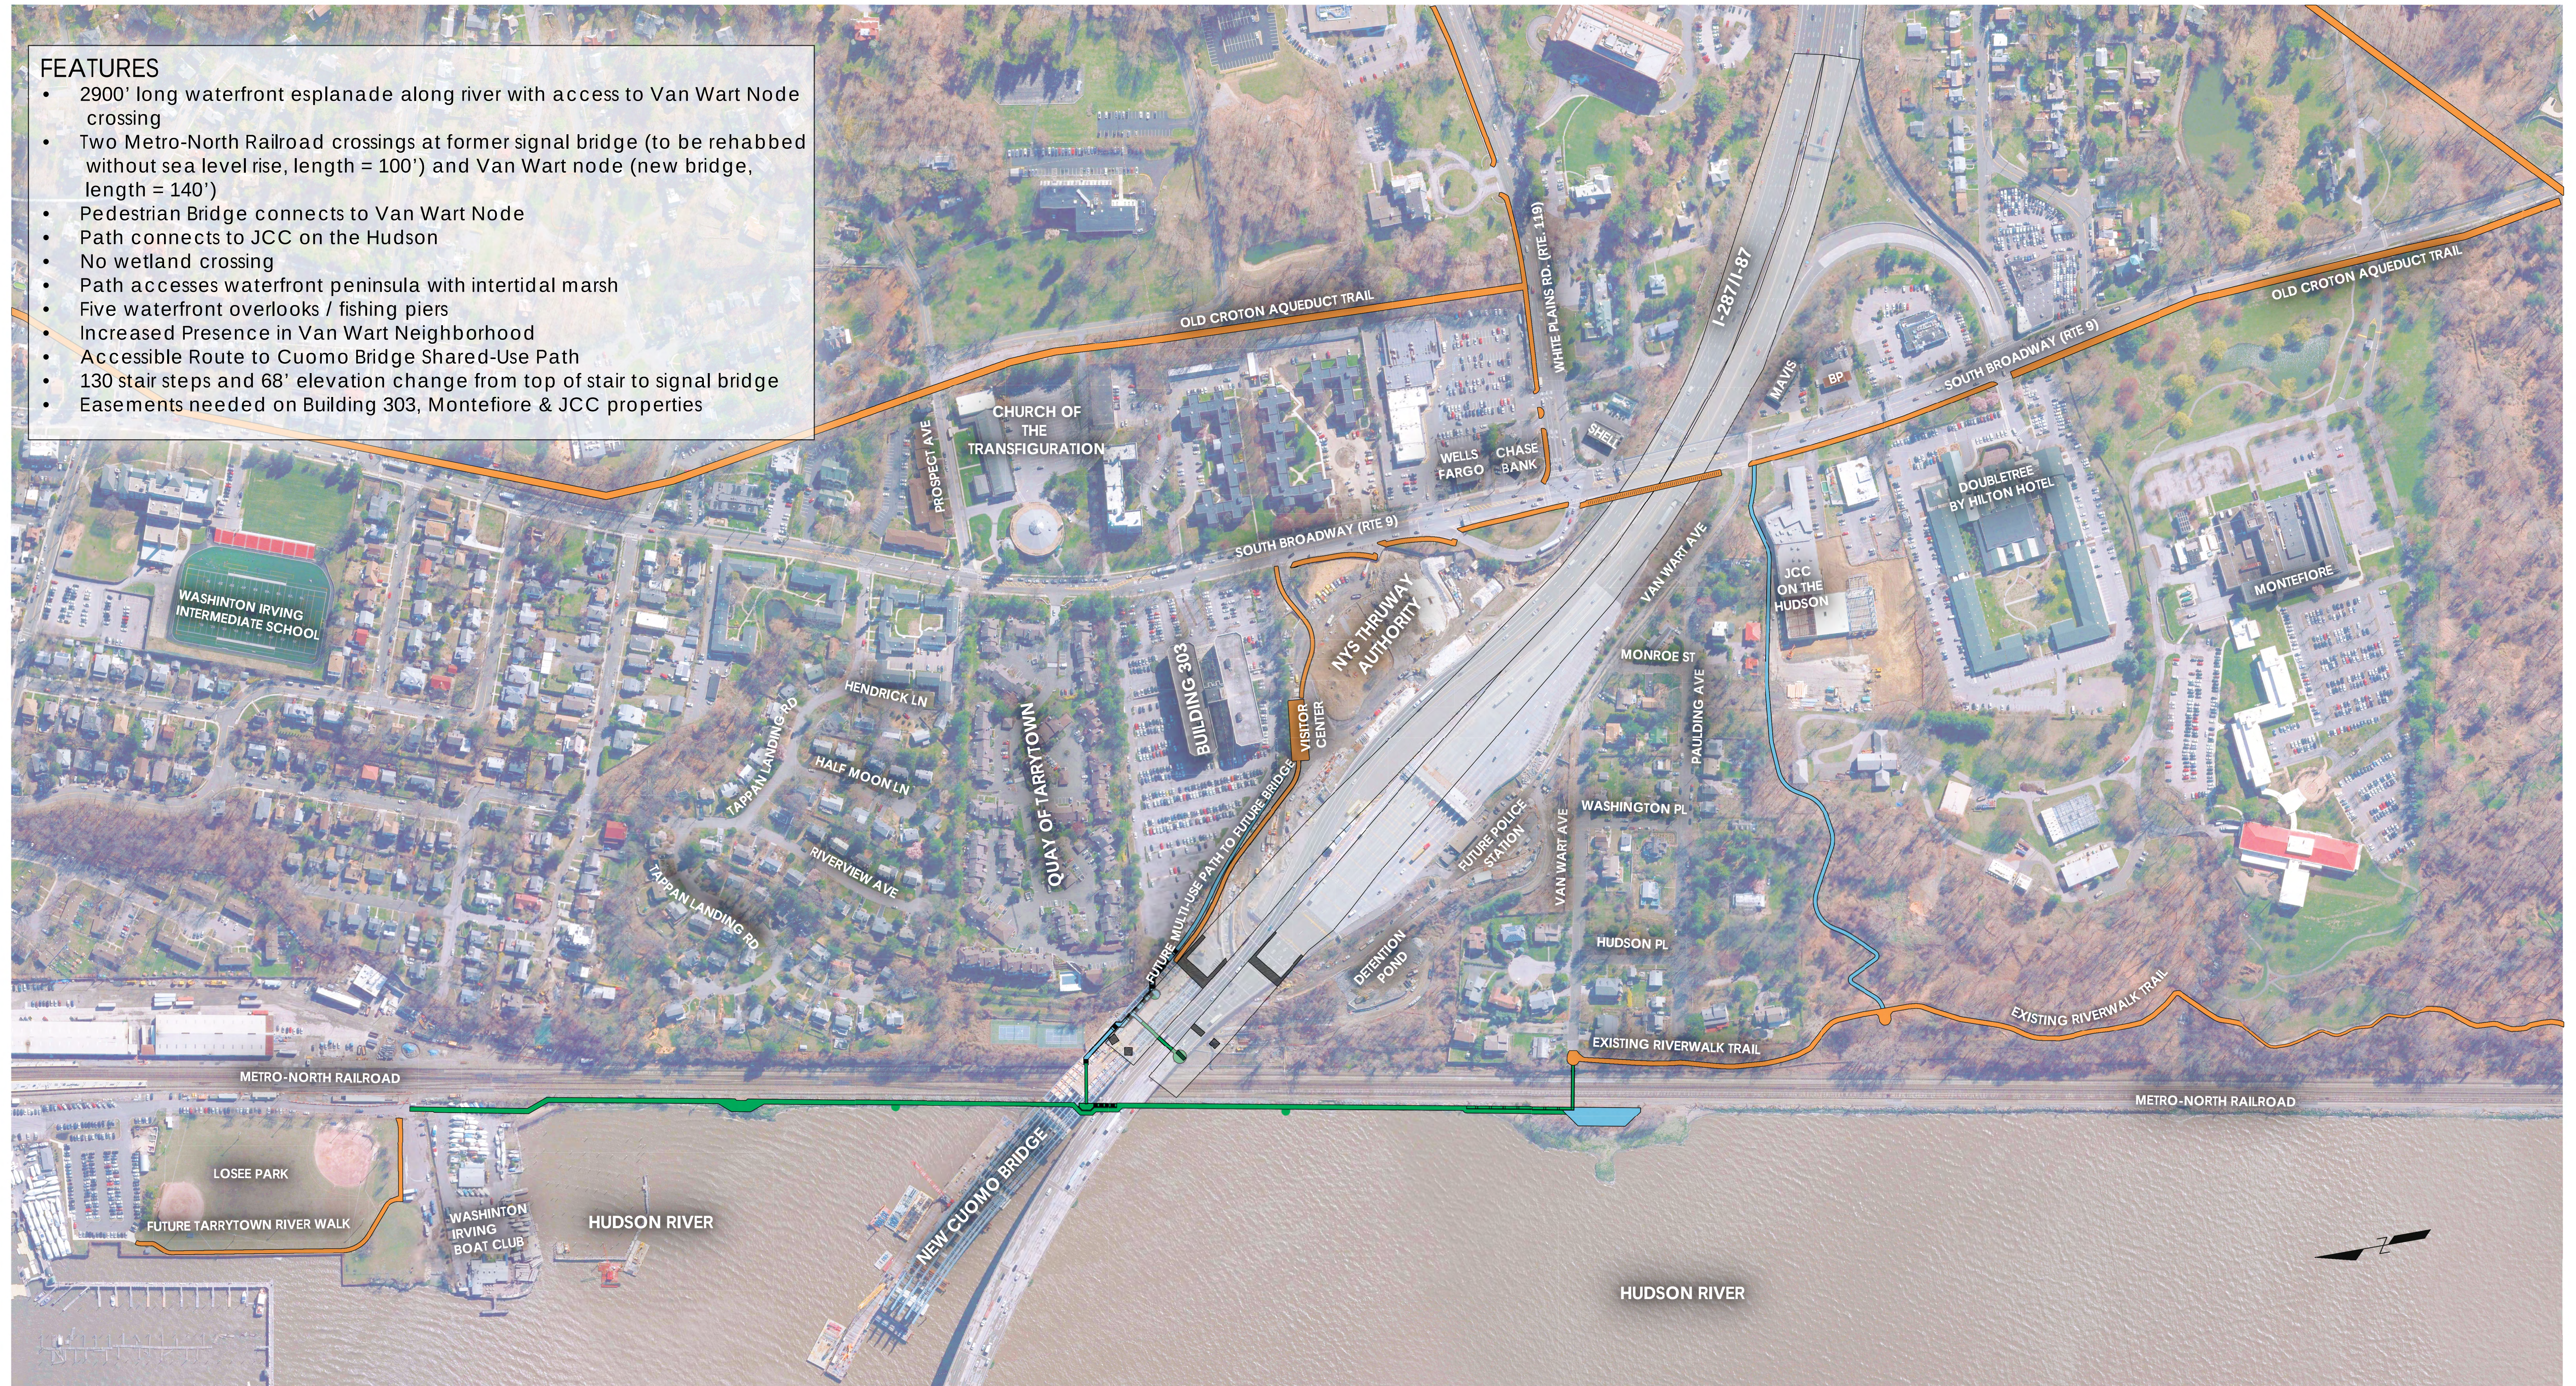

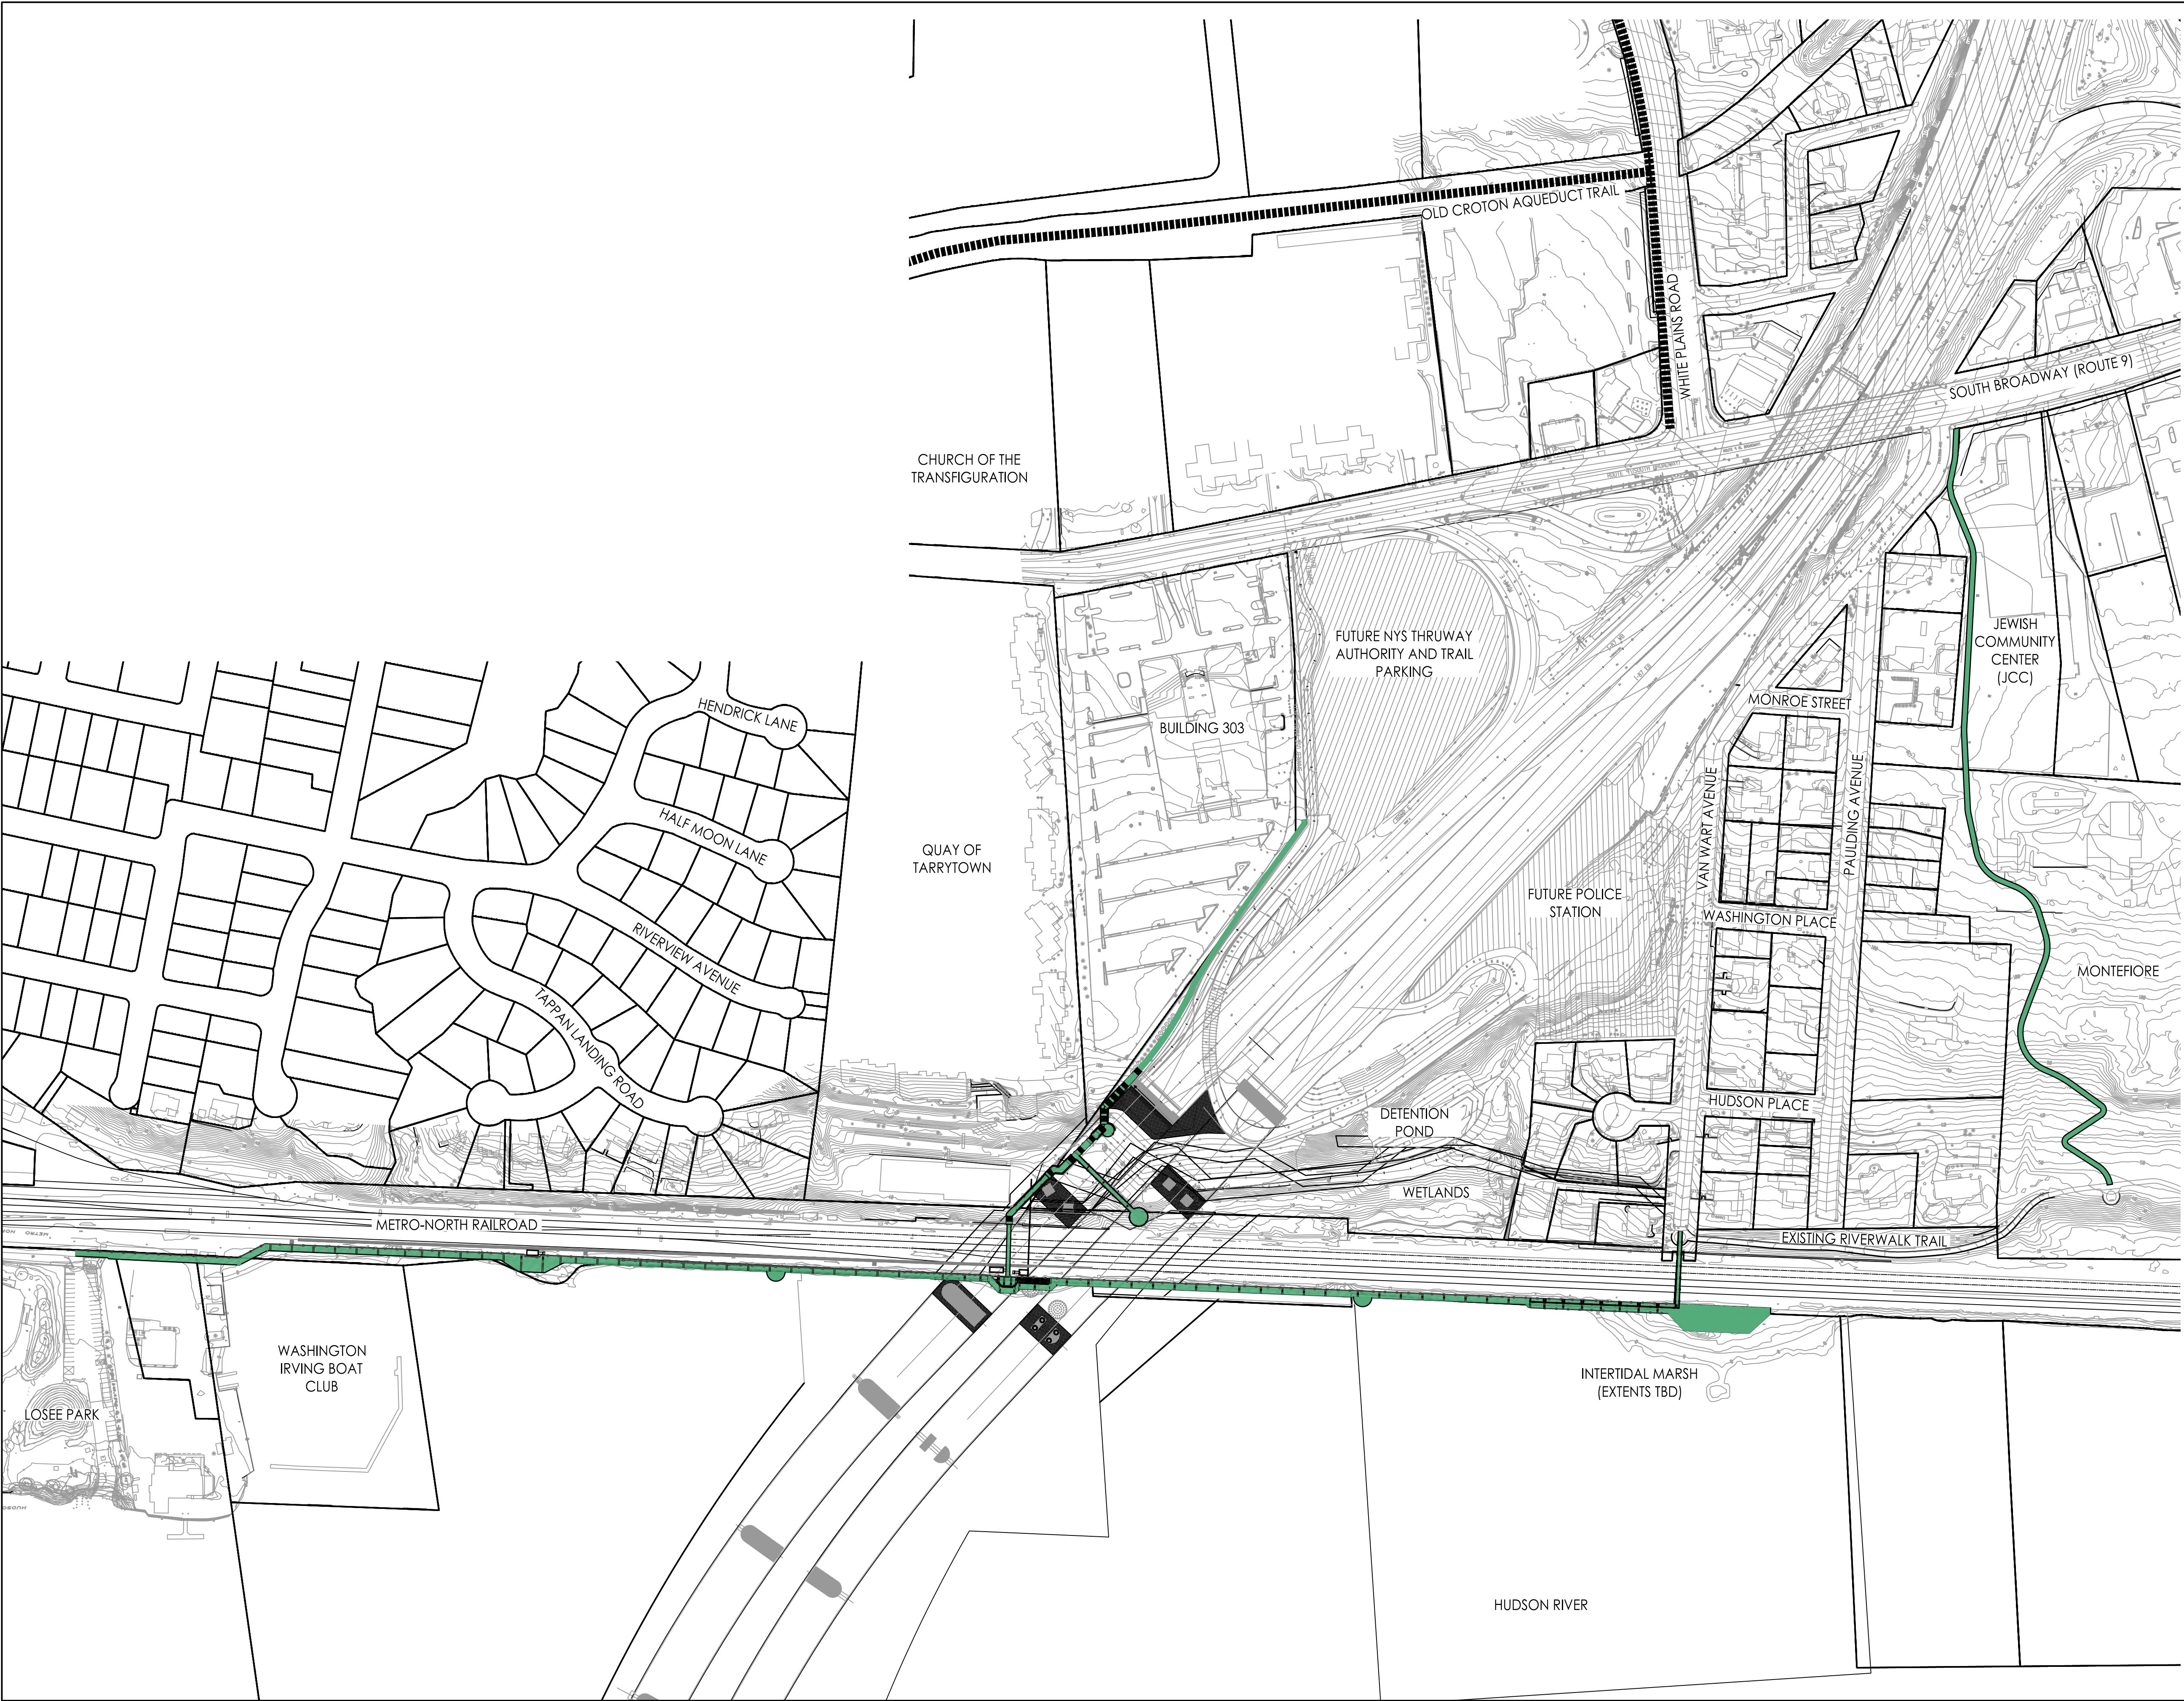

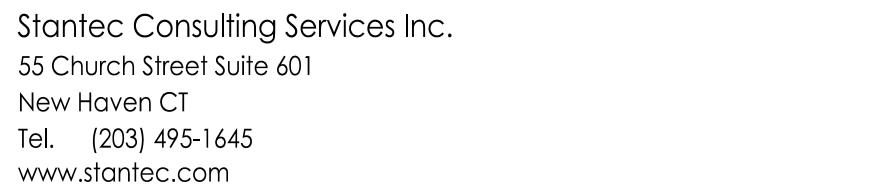


Copyright Reserved

The Contractor shall verify and be responsible for all dimensions. DO NOT scale the drawing - any errors or omissions shall be reported to Stantec without delay.

The Copyrights to all designs and drawings are the property of Stantec. Reproduction or use for any purpose other than that authorized by Stantec is forbidden.

Key Map

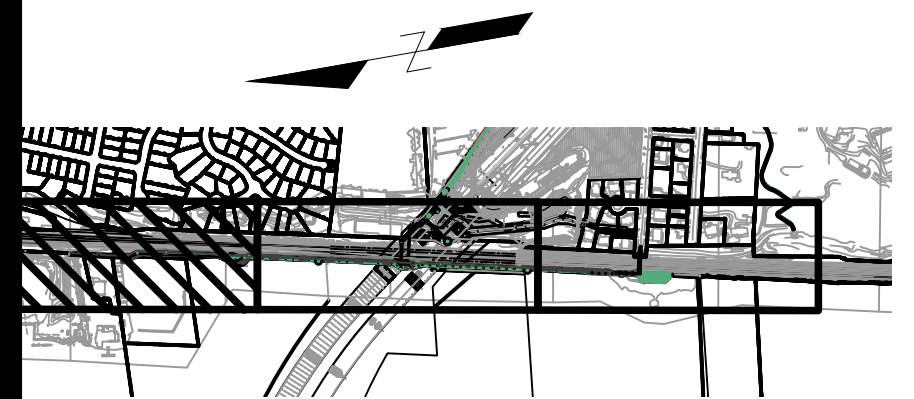

Revision	By	Appd.	YY.MM.
Issued	By	Appd.	YY.MM.
File Name:			
Permit-Seal	Dwn.	Chkd.	Dsgn.
			YY.MM.


Client/Project
SCENIC HUDSON

FEASIBILITY STUDY
EXTENDING RIVERWALK TO CUOMO BRIDGE
Tarrytown, New York


Title
OPTION 2 -
SIGNAL & VAN WART CROSSINGS

Project No. 192310800	Scale 1" = 30'	
Drawing No.	Sheet	Revision


C-102.2 2 of 6 0

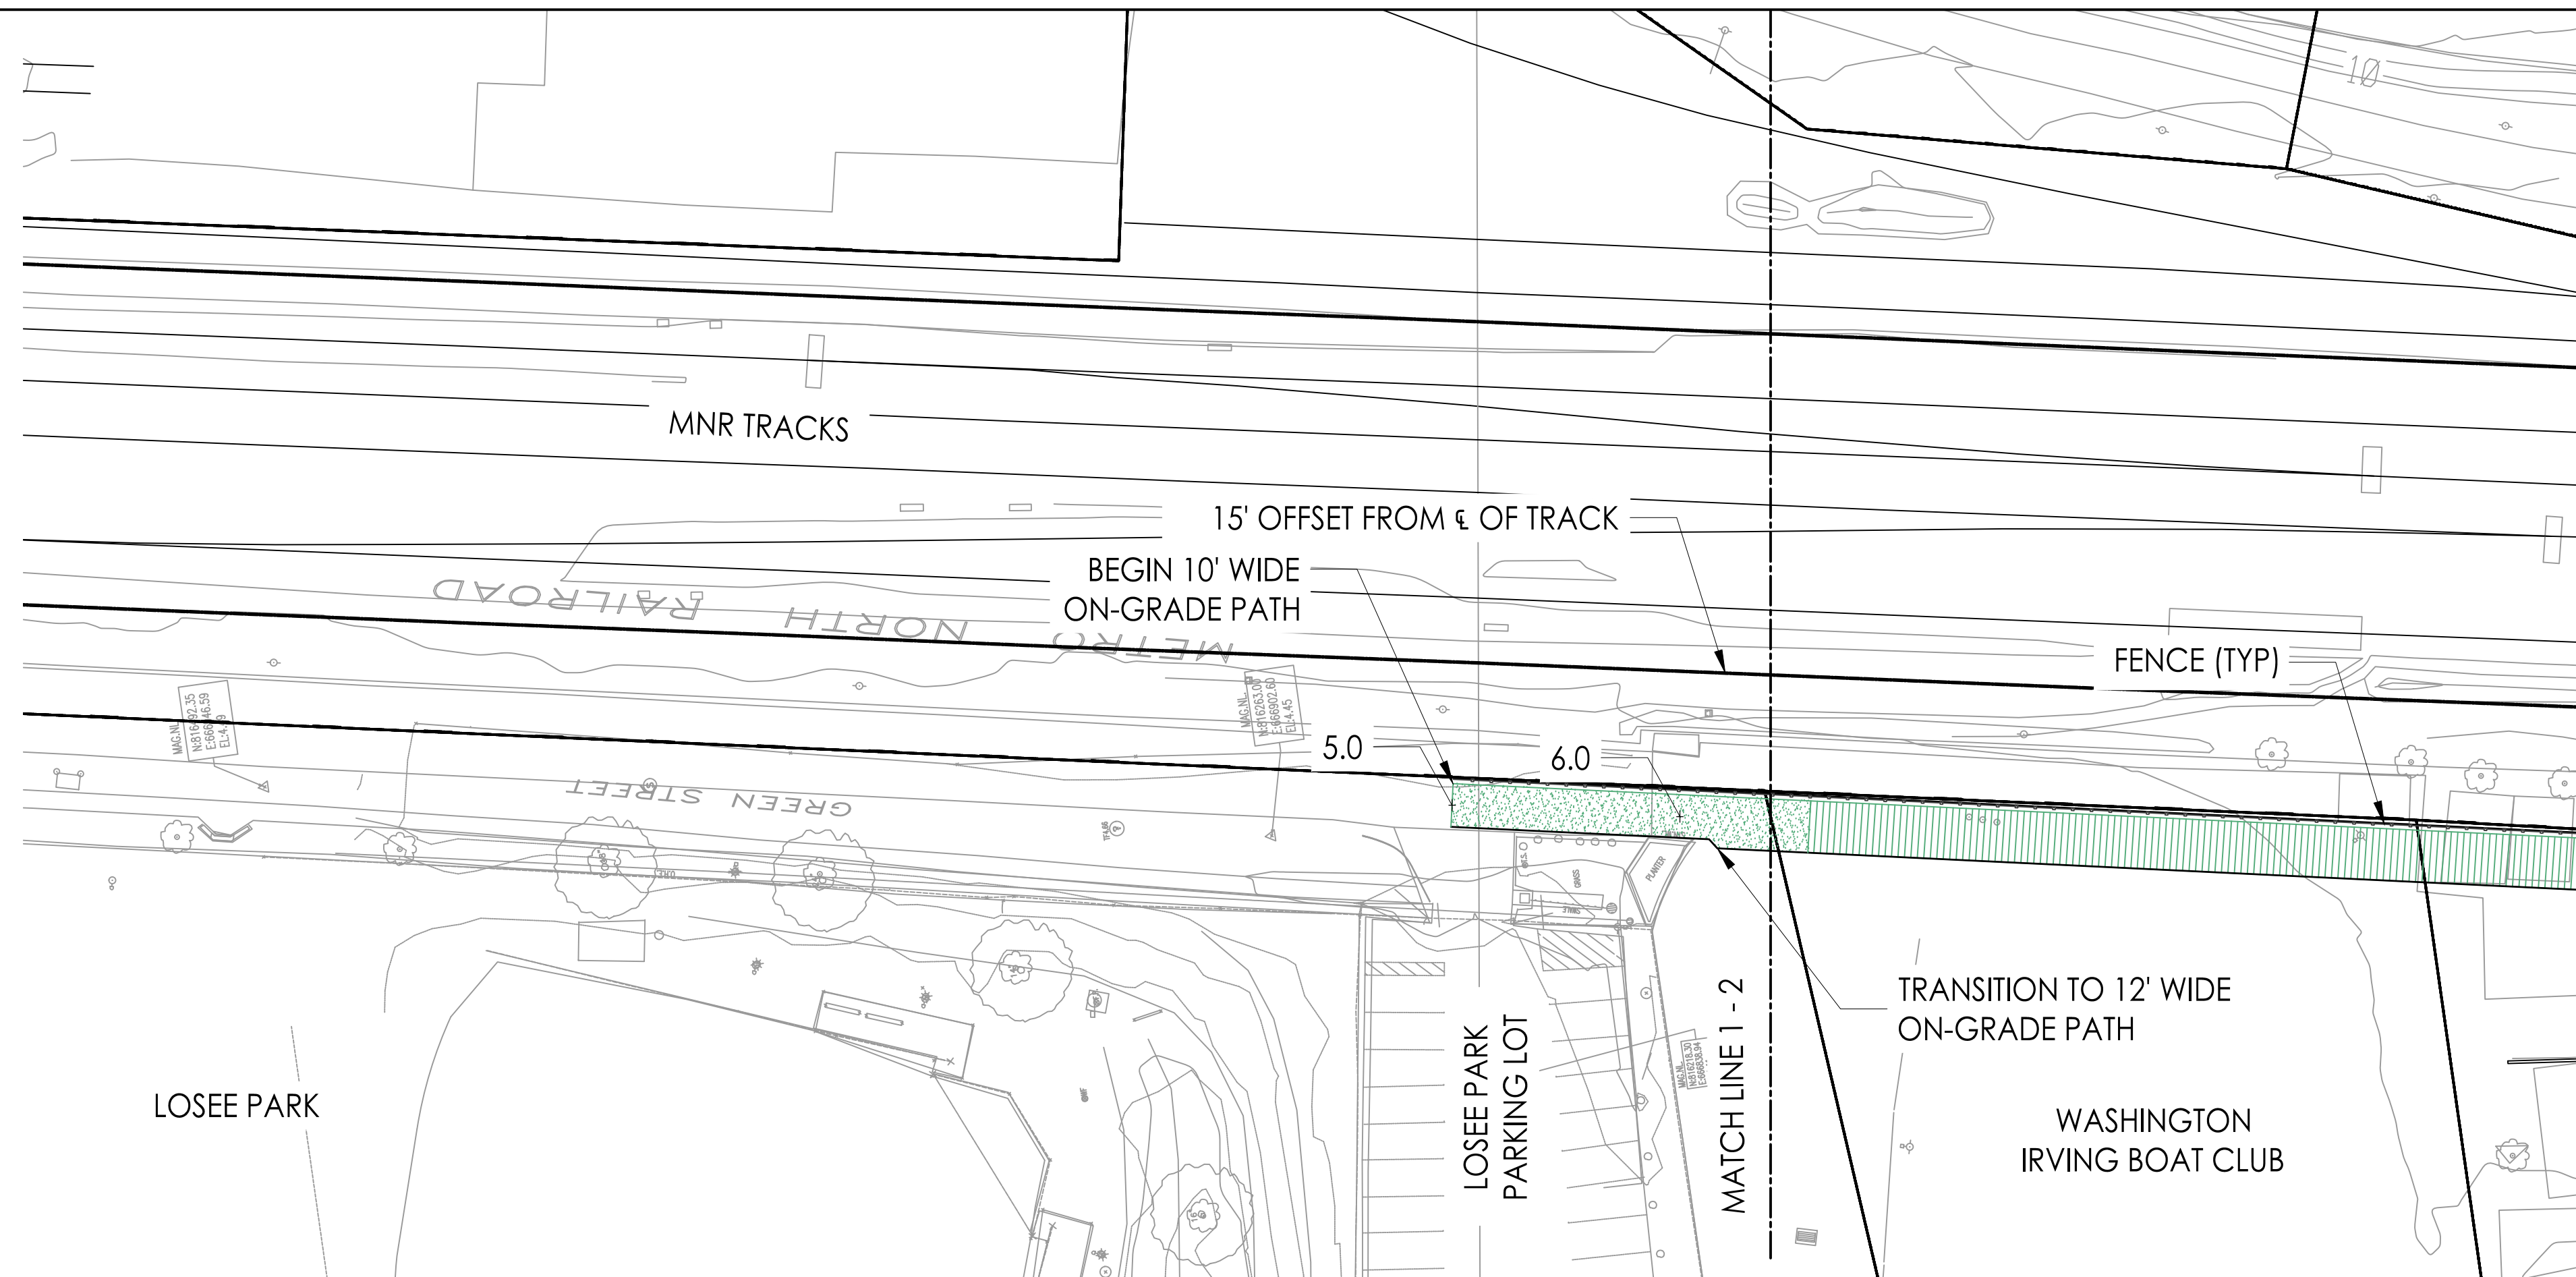

1 PLAN ENLARGEMENT - 1 / OPTION 2
C-102.2 SCALE: 1" = 30'-0"

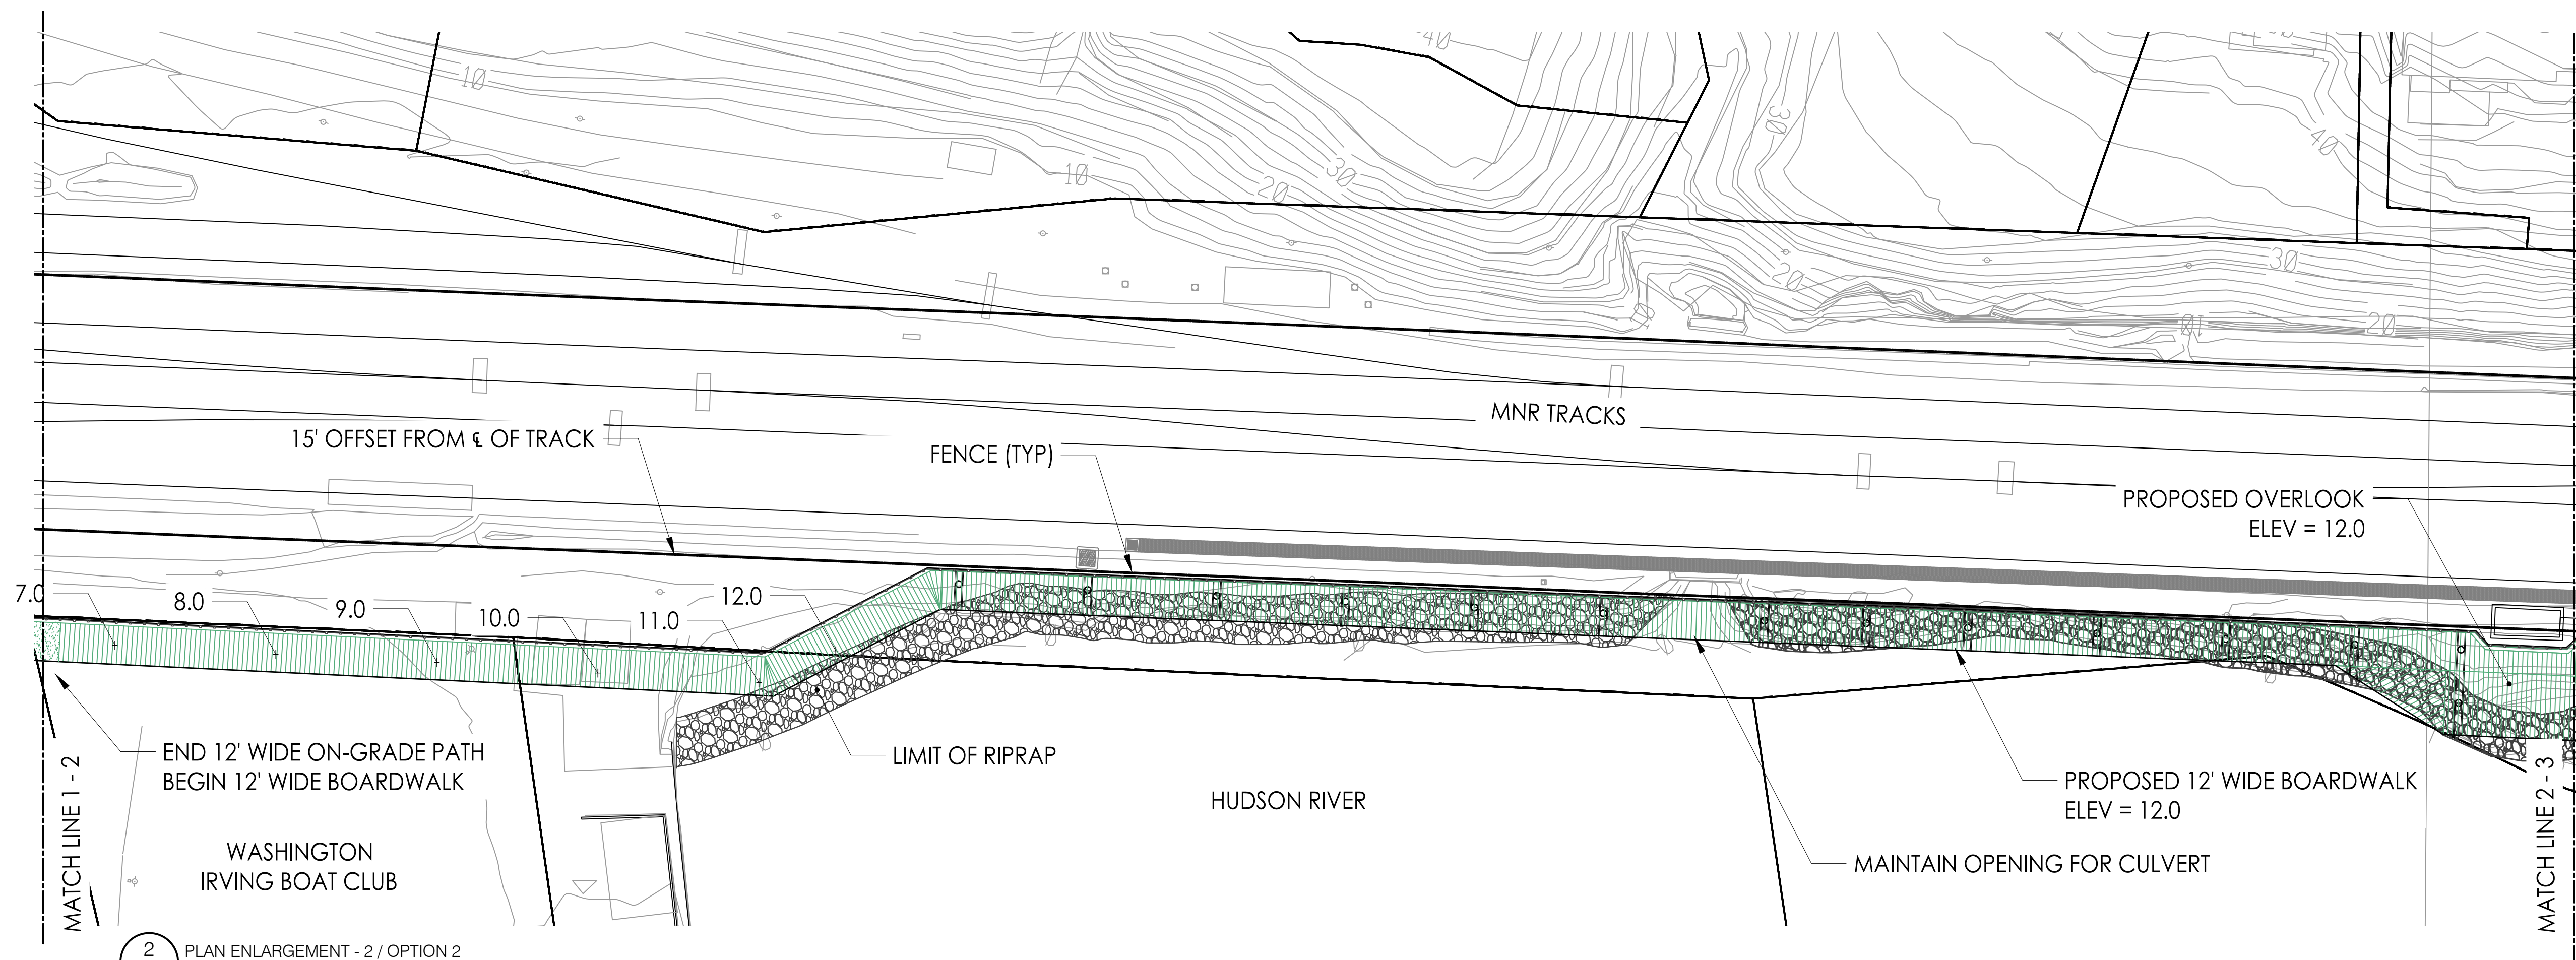

2 PLAN ENLARGEMENT - 2 / OPTION 2
C-102.2 SCALE: 1" = 30'-0"

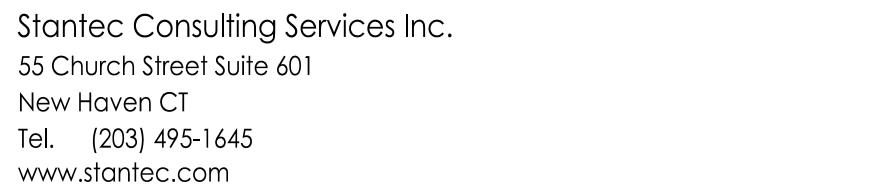


Copyright Reserved

The Contractor shall verify and be responsible for all dimensions. DO NOT scale the drawing - any errors or omissions shall be reported to Stantec without delay.

The Copyrights to all designs and drawings are the property of Stantec. Reproduction or use for any purpose other than that authorized by Stantec is forbidden.

Key Map

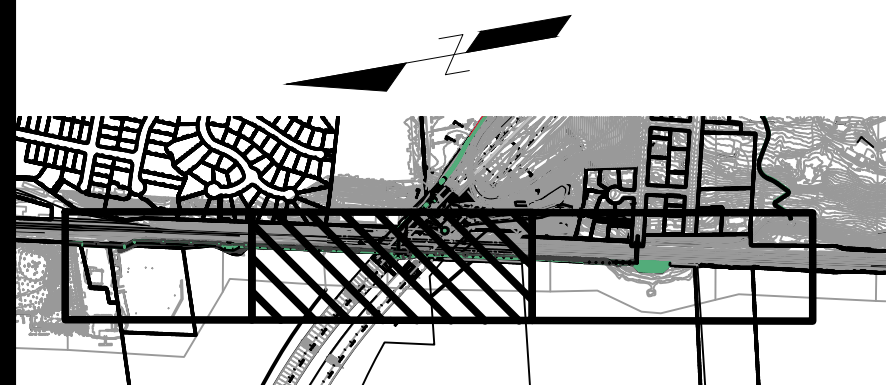

Revision	By	Appd.	YY.MM.▀
Issued	By	Appd.	YY.MM.▀

File Name:	Dwn.	Chkd.	Dsgn.	YY.MM.█
------------	------	-------	-------	---------


Client/Project
SCENIC HUDSON

FEASIBILITY STUDY
EXTENDING RIVERWALK TO CUOMO BRIDGE
Tarrytown, New York


Title
OPTION 2 -
SIGNAL & VAN WART CROSSINGS

Project No. 192310800	Scale 1" = 30'	
Drawing No.	Sheet	Revision

C-103.2 3 of 6 0

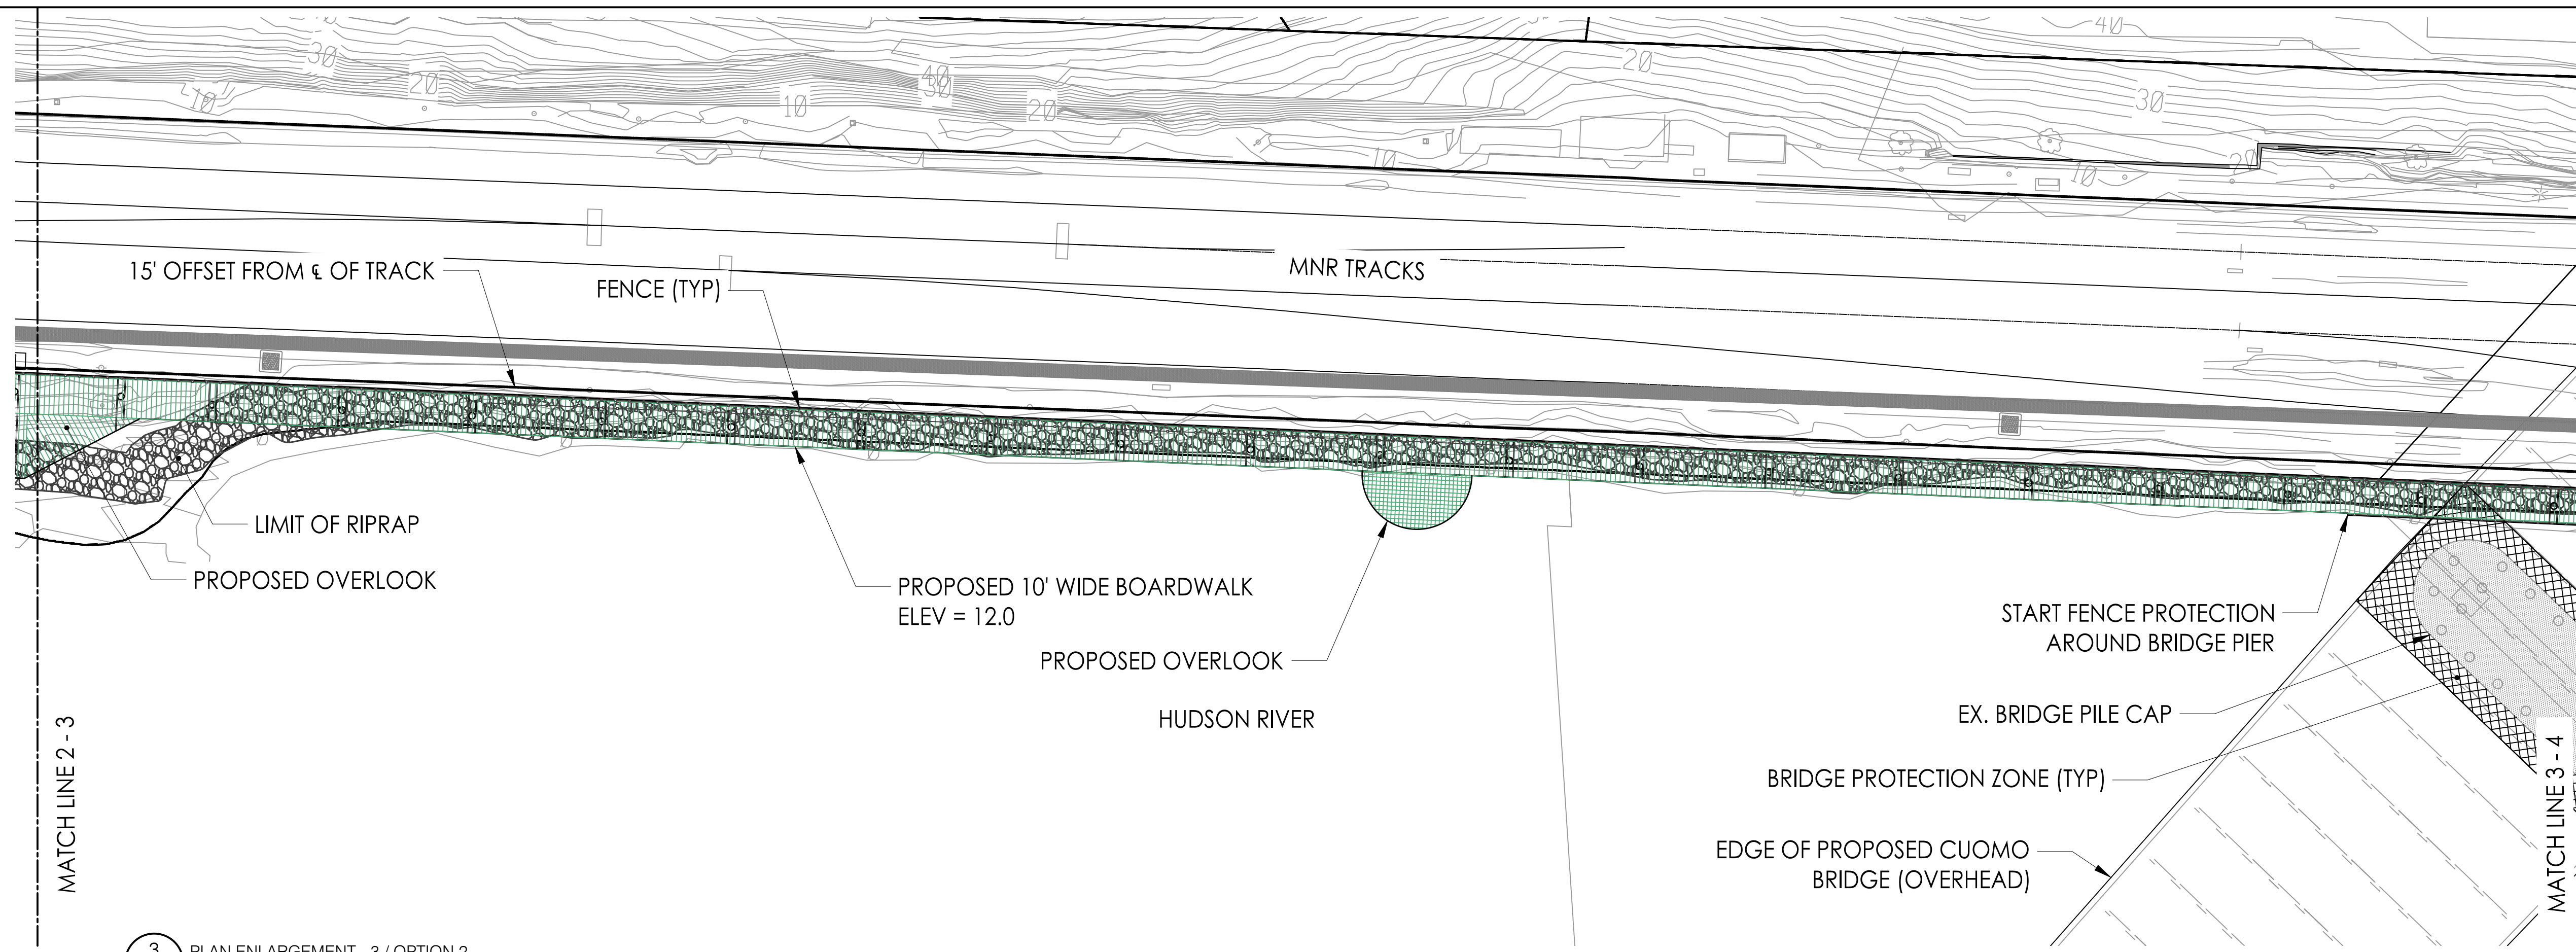


3 PLAN ENLARGEMENT - 3 / OPTION 2
C-103.2 SCALE: 1" = 30'-0"

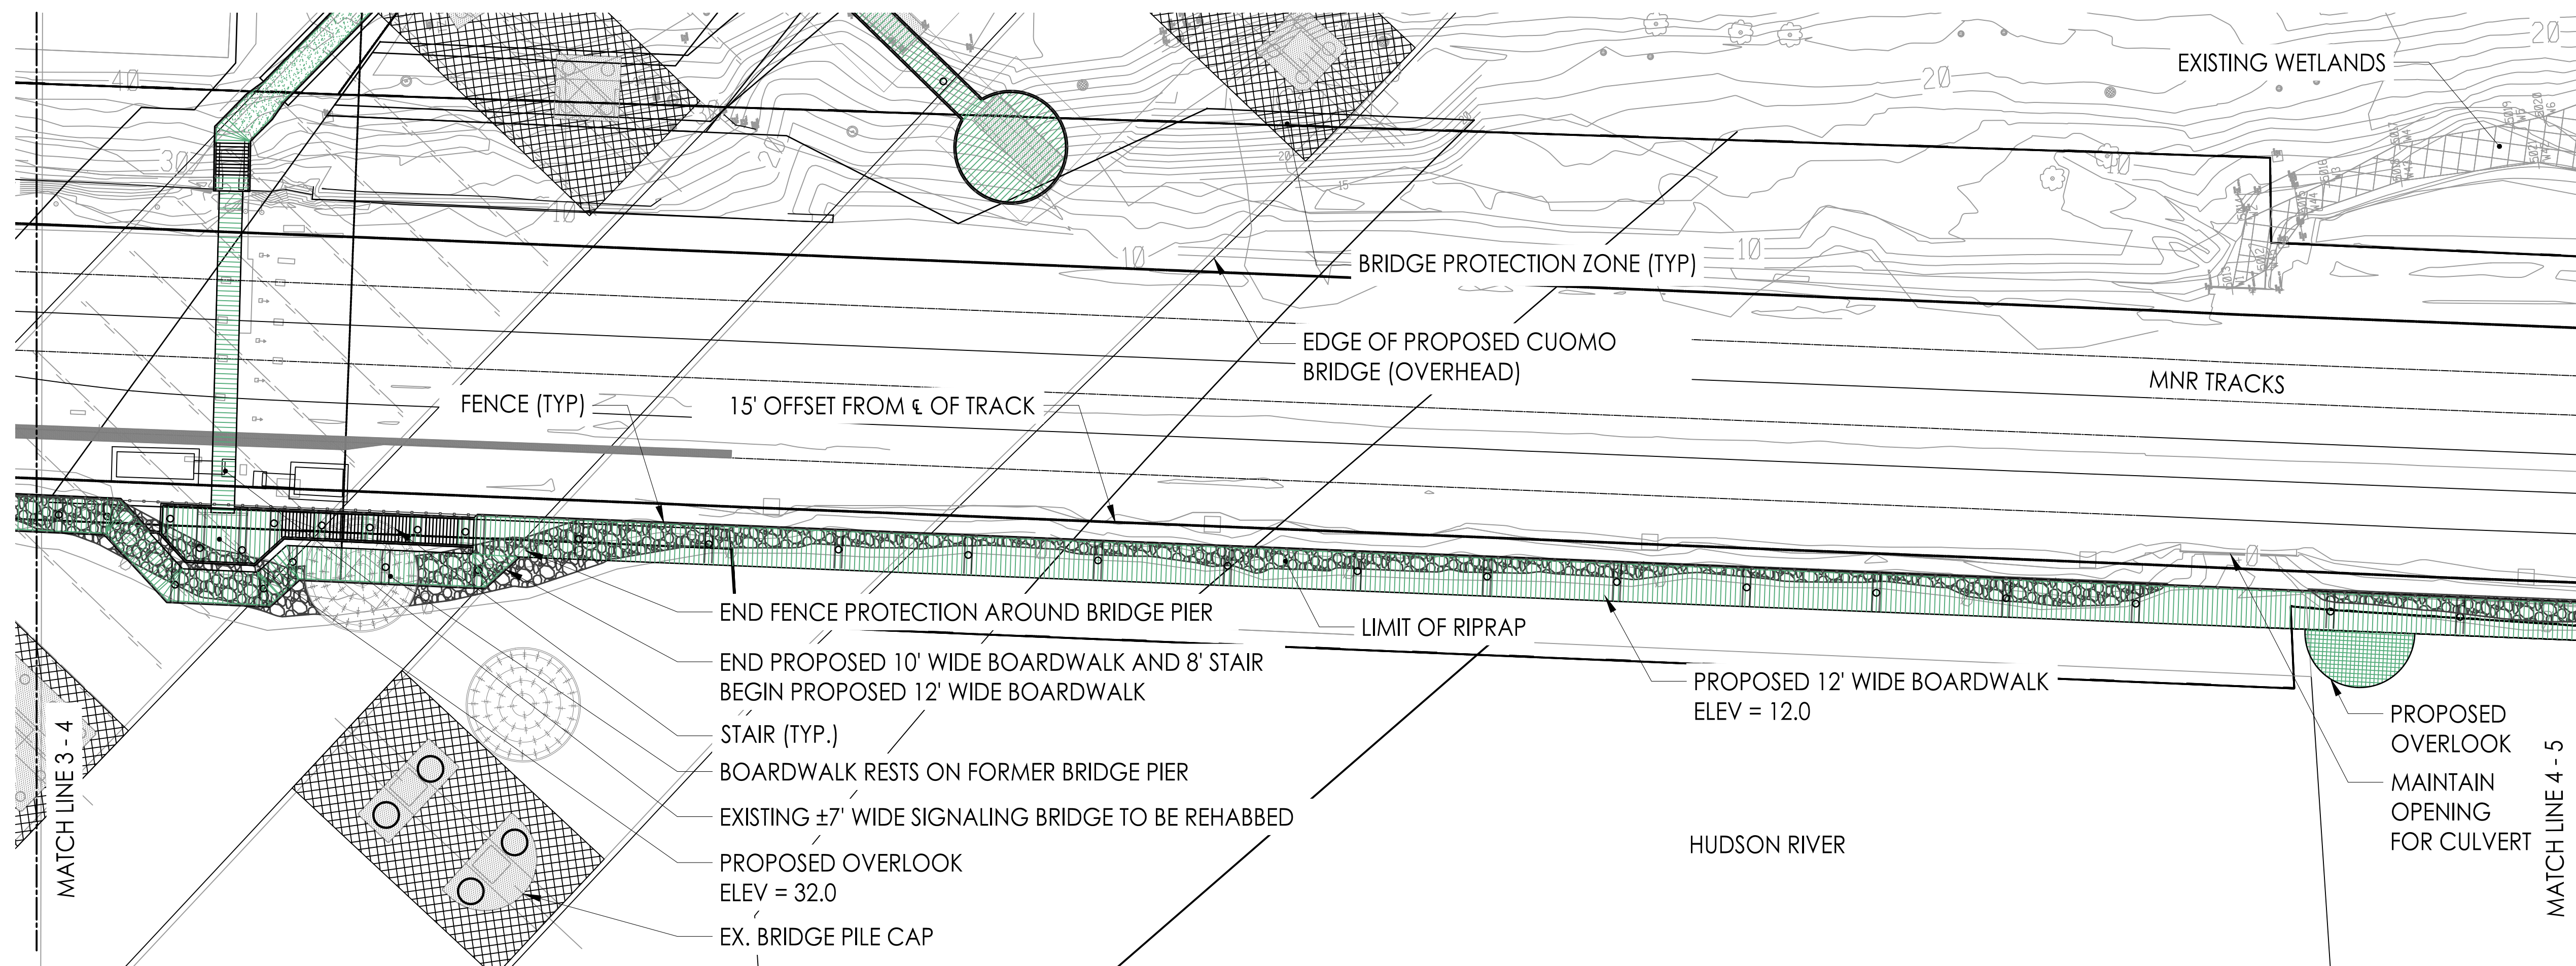

4 PLAN ENLARGEMENT - 4 / OPTION 2
C-103.2 SCALE: 1" = 30'-0"

Notes

Key Map

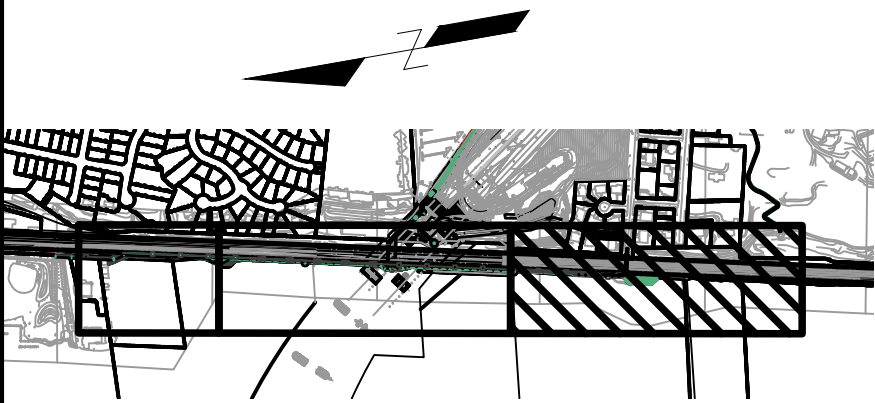

Legend


Revision	By	Appd.	YY.MM.■
Issued	By	Appd.	YY.MM.■
File Name:			
	Dwn.	Chkd.	Dsgn. YY.MM.■
Permit-Seal			

Client/Project
SCENIC HUDSON


FEASIBILITY STUDY
EXTENDING RIVERWALK TO CUOMO BRIDGE
Tarrytown, New York

Title
OPTION 2 -
SIGNAL & VAN WART CROSSINGS

Project No. 192310800	Scale 1" = 30'
Drawing No. C-104.2	Sheet 4 of 6
	Revision 0

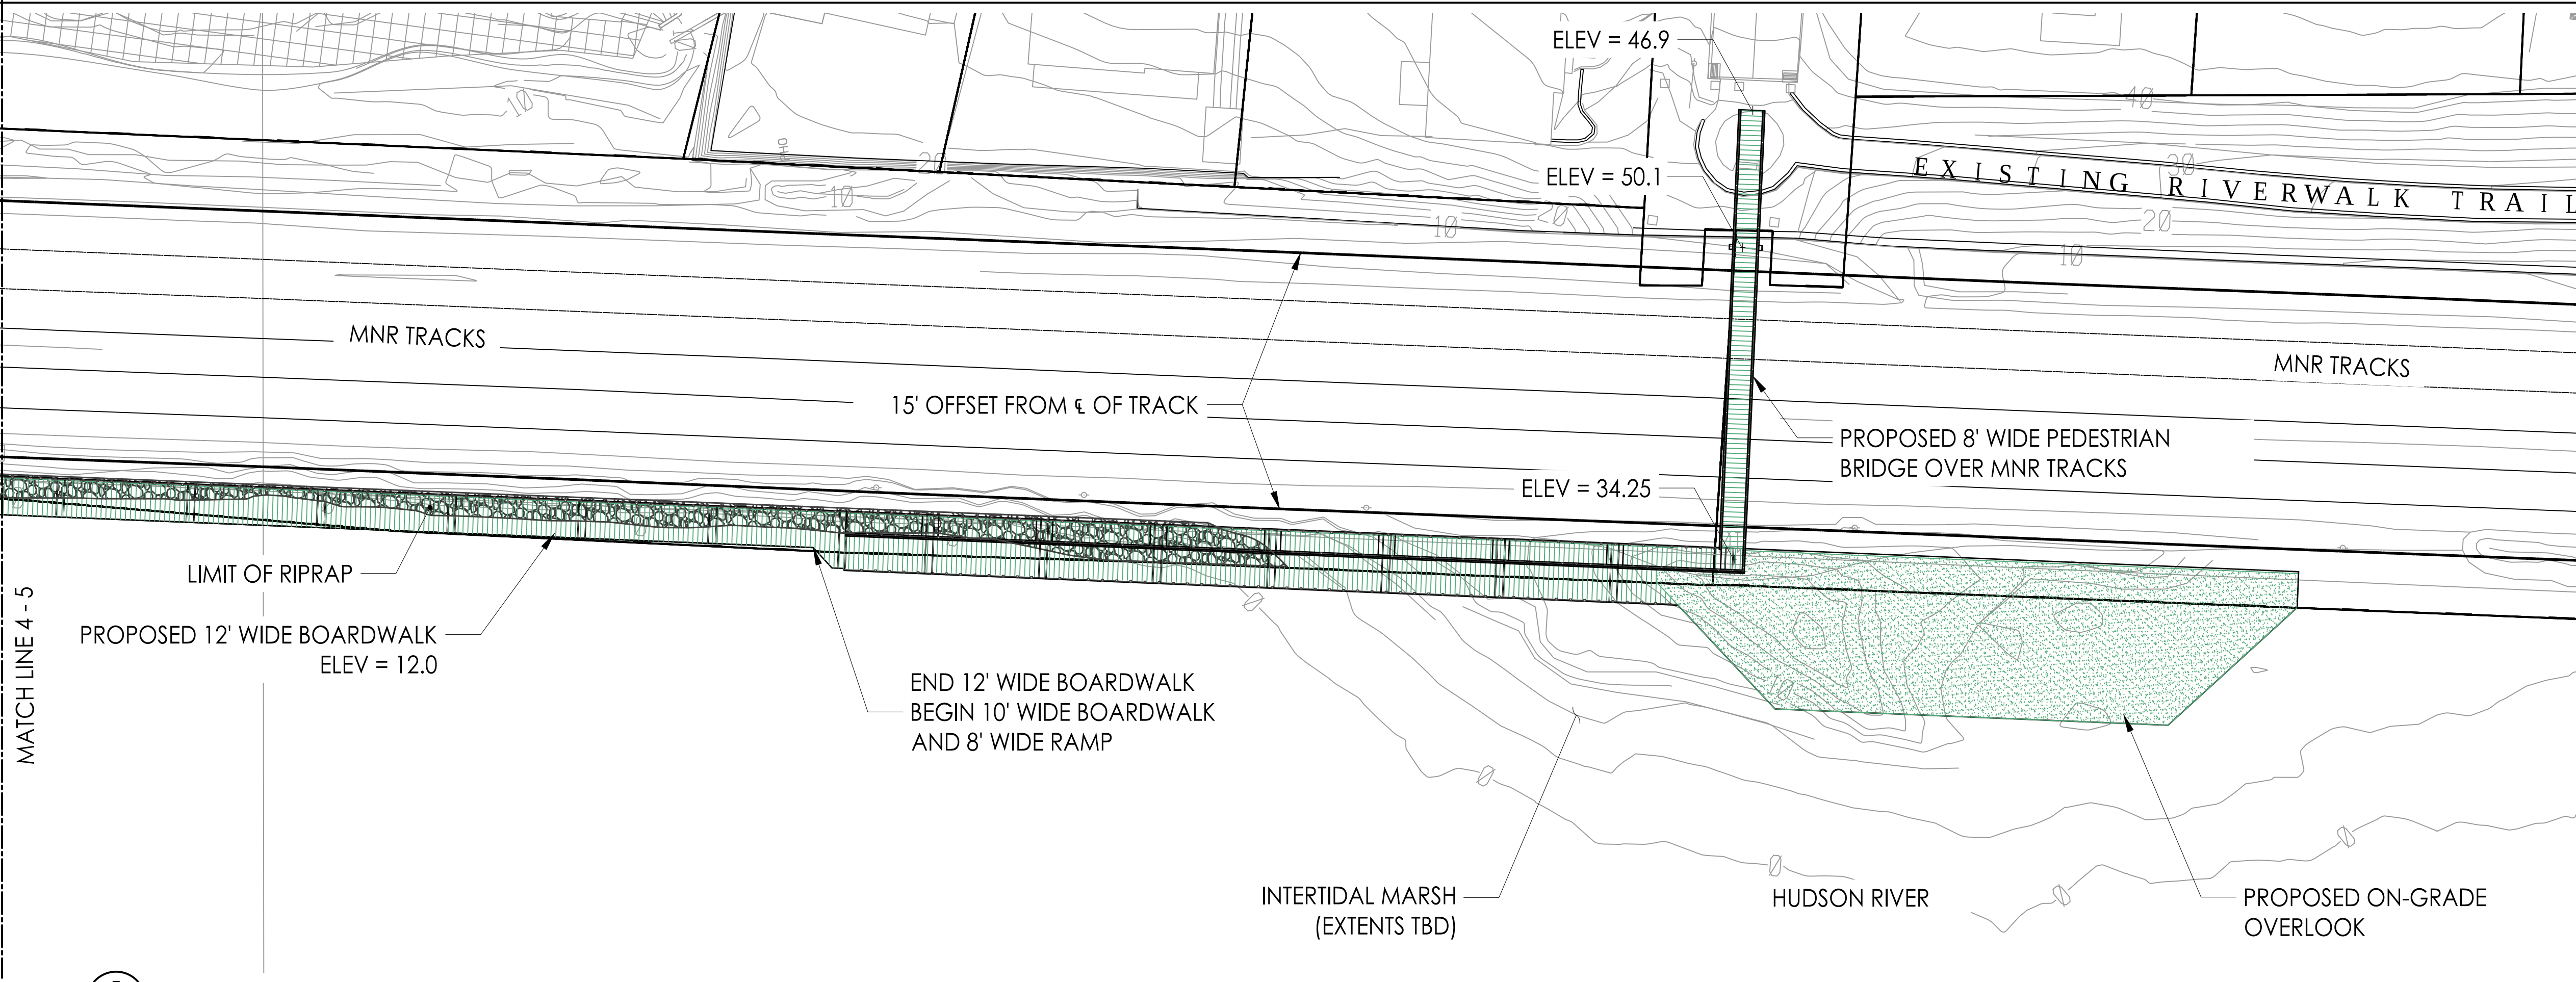

5 PLAN ENLARGEMENT - 5 / OPTION 2
C-104.2 SCALE: 1" = 30'-0"

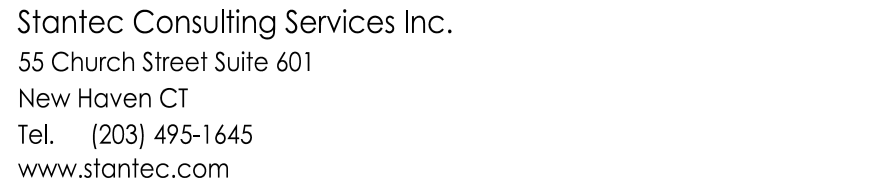

Notes

Key Map


Permit-Seal


FEASIBILITY STUDY
EXTENDING RIVERWALK TO CUOMO BRIDGE
Tarrytown, New York

Title
OPTION 2 -
SIGNAL & VAN WART CROSSINGS

Project No. 192310800	Scale 1" = 60')	
Drawing No.	Sheet	Revision

C-105.2 5 of 6 0

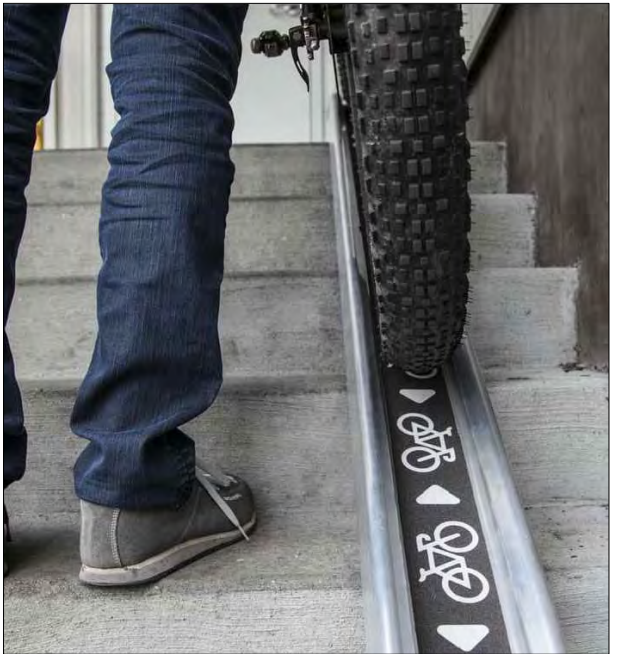


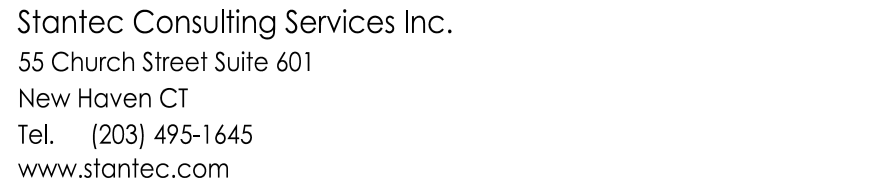

The Contractor shall verify and be responsible for all dimensions. DO NOT scale the drawing - any errors or omissions shall be reported to Stantec without delay.

The Copyrights to all designs and drawings are the property of Stantec. Reproduction or use for any purpose other than that authorized by Stantec is forbidden.

Key Map

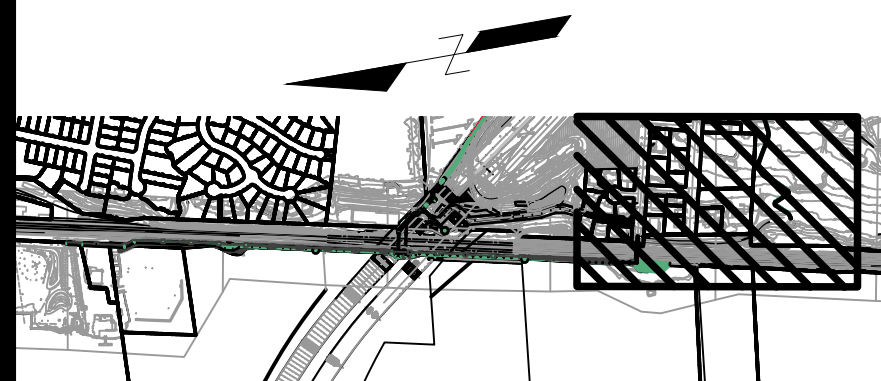

Revision	By	Appd.	YY.MM.▀

Issued	By	Appd.	YY.MM.■
--------	----	-------	---------

File Name:				
	Dwn.	Chkd.	Dsgn.	YY.MM.■

Permit-Seal

Client/Project
SCENIC HUDSON

FEASIBILITY STUDY
EXTENDING RIVERWALK TO CUOMO BRIDGE
Tarrytown, New York

Title
OPTION 2 -
SIGNAL & VAN WART CROSSINGS

Project No. 192310800	Scale 1" = 100'	
Drawing No.	Sheet	Revision

C-106.2 6 of 6 0



7 PLAN ENLARGEMENT - 7 / OPTION 2
C-106.2 SCALE: 1" = 100'-0"