


FEATURES

- 1325' long waterfront esplanade along river
- One, new Metro-North Railroad crossing at former signal bridge (elevation adjusted for Sea Level Rise)
- Ramp connects to Van Wart Neighborhood
- Path connects to JCC on the Hudson
- One wetland crossing
- No path access to waterfront peninsula with intertidal marsh
- Three waterfront overlooks / fishing piers
- Impacts three residents directly at Van Wart Node
- Accessible Route to Cuomo Bridge Shared-Use Path
- 120 stair steps and 66' elevation change from top of stair to signal bridge
- Easements needed on Building 303, Montefiore & JCC properties
- Three required ramps:
 - Losee Park to New Bridge at Signal Bridge location (length = 315')
 - New Bridge at Signal Bridge location to wetlands (length = 510')
 - Wetlands to Van Wart Node (length = 455')





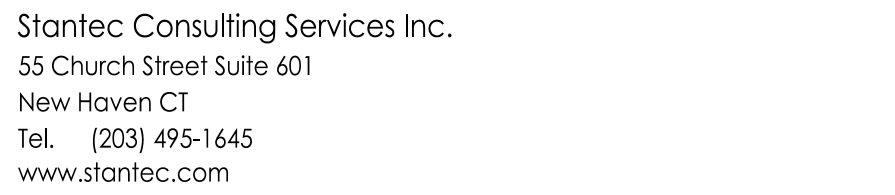


Copyright Reserved

The Contractor shall verify and be responsible for all dimensions. DO NOT scale the drawing - any errors or omissions shall be reported to Stantec without delay.

The Copyrights to all designs and drawings are the property of Stantec. Reproduction or use for any purpose other than that authorized by Stantec is forbidden.

Notes

Key Map

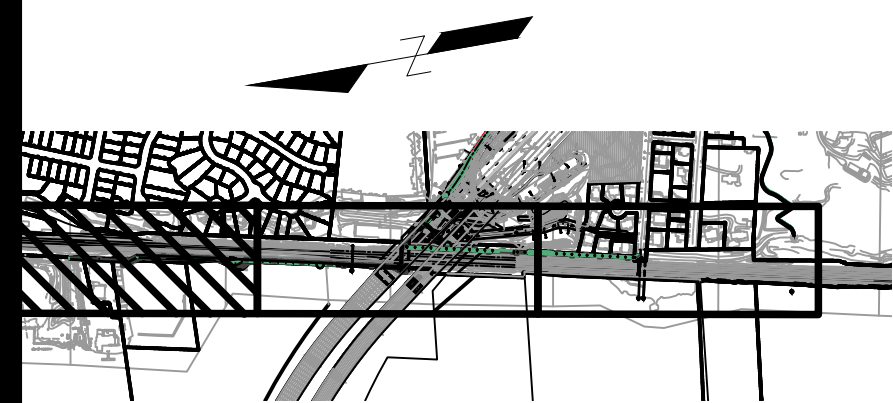

Legend

[illegible]

Permit-Seal

Client/Project
SCENIC HUDSON



FEASIBILITY STUDY
EXTENDING RIVERWALK TO CUOMO BRIDGE
Tarrytown, New York


Title
OPTION 3 -
SIGNAL CROSSING & WATER / LAND

Project No. 192310800	Scale 1" = 30'
--------------------------	-------------------

Drawing No.	Sheet	Revision
-------------	-------	----------

C-102.3 2 of 6 0

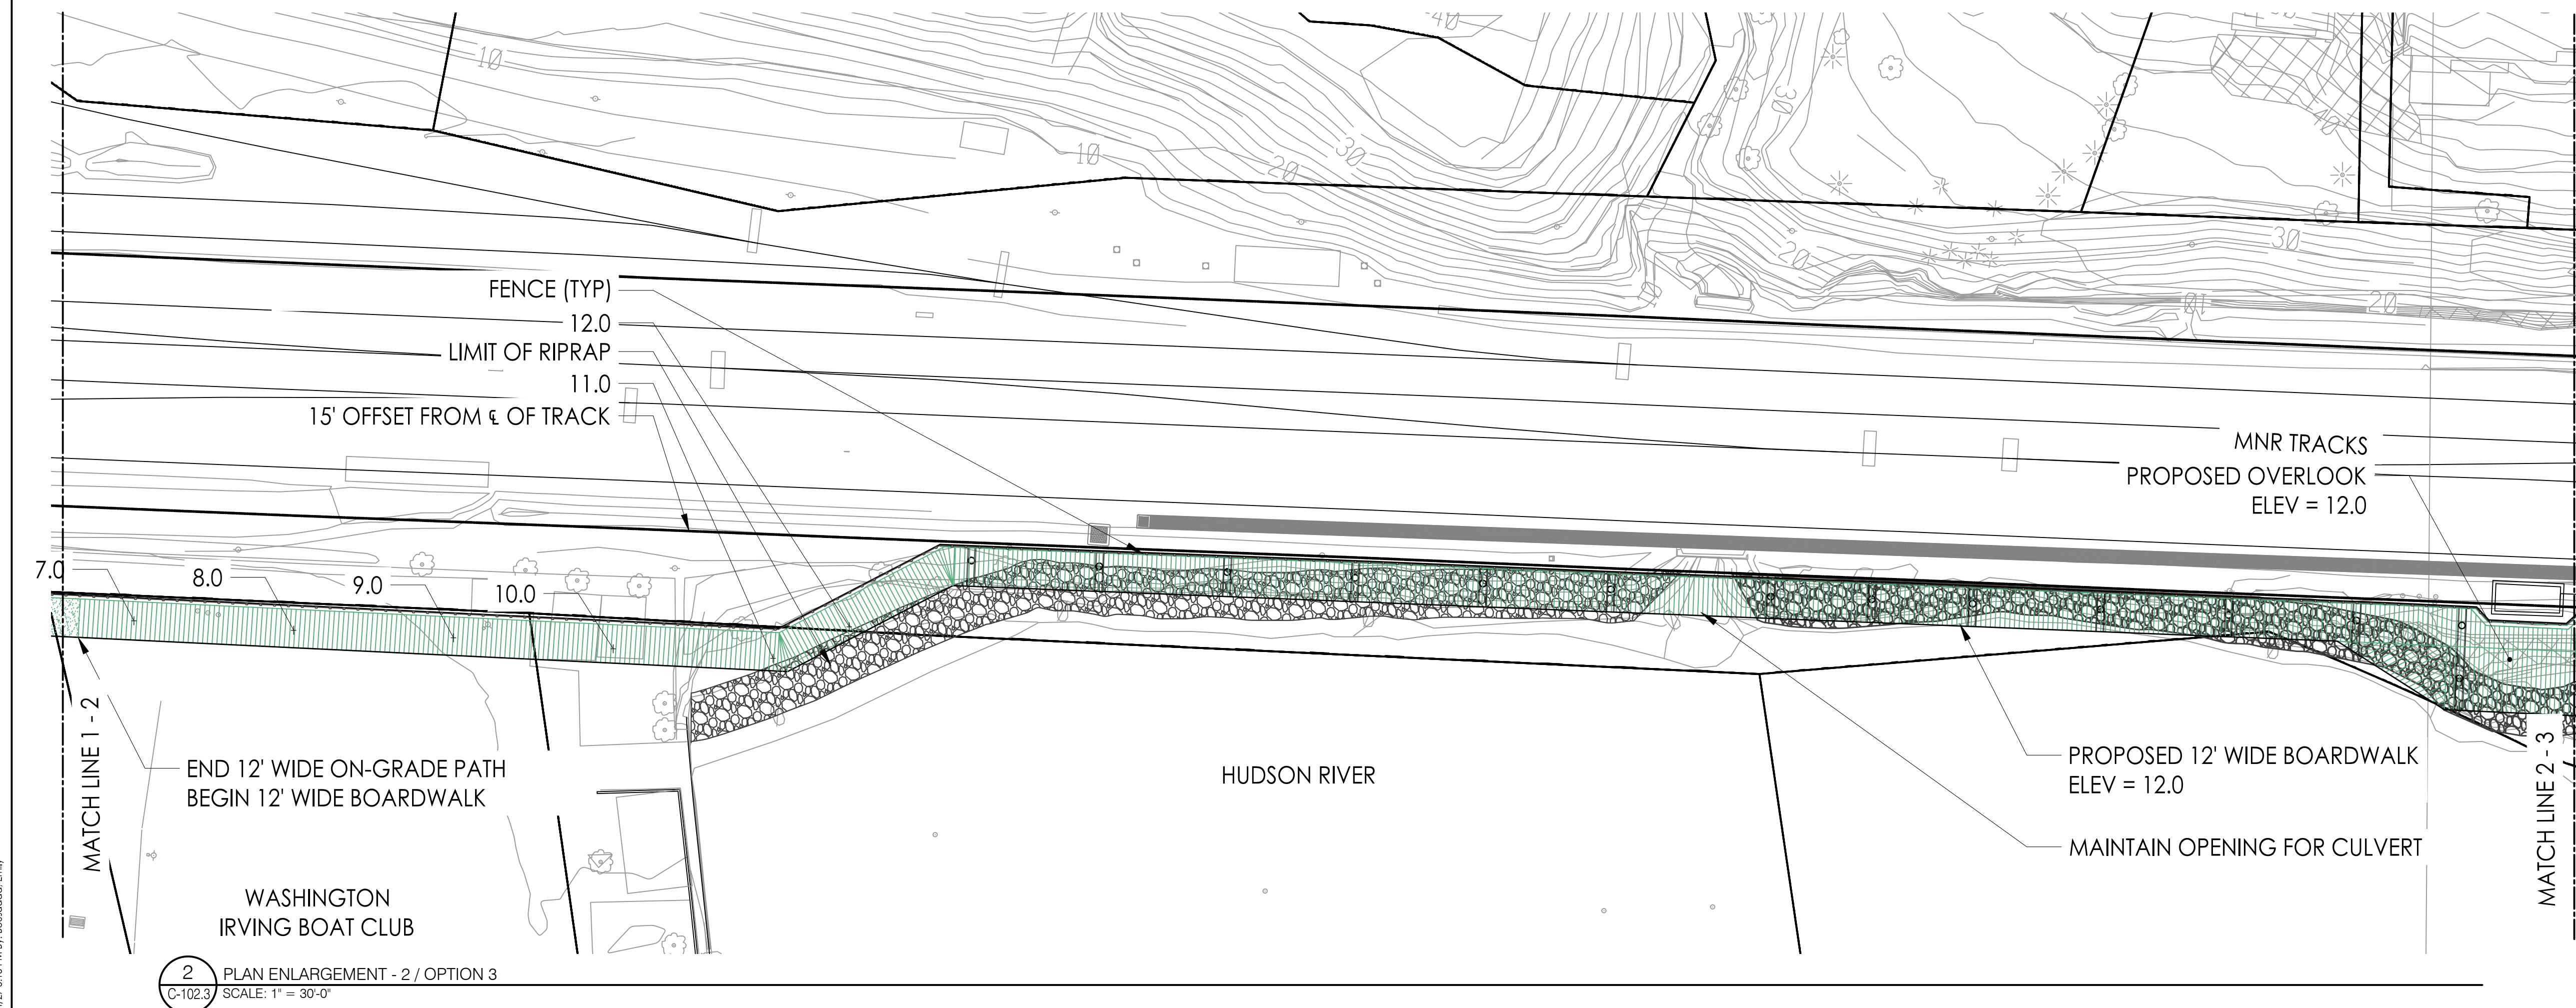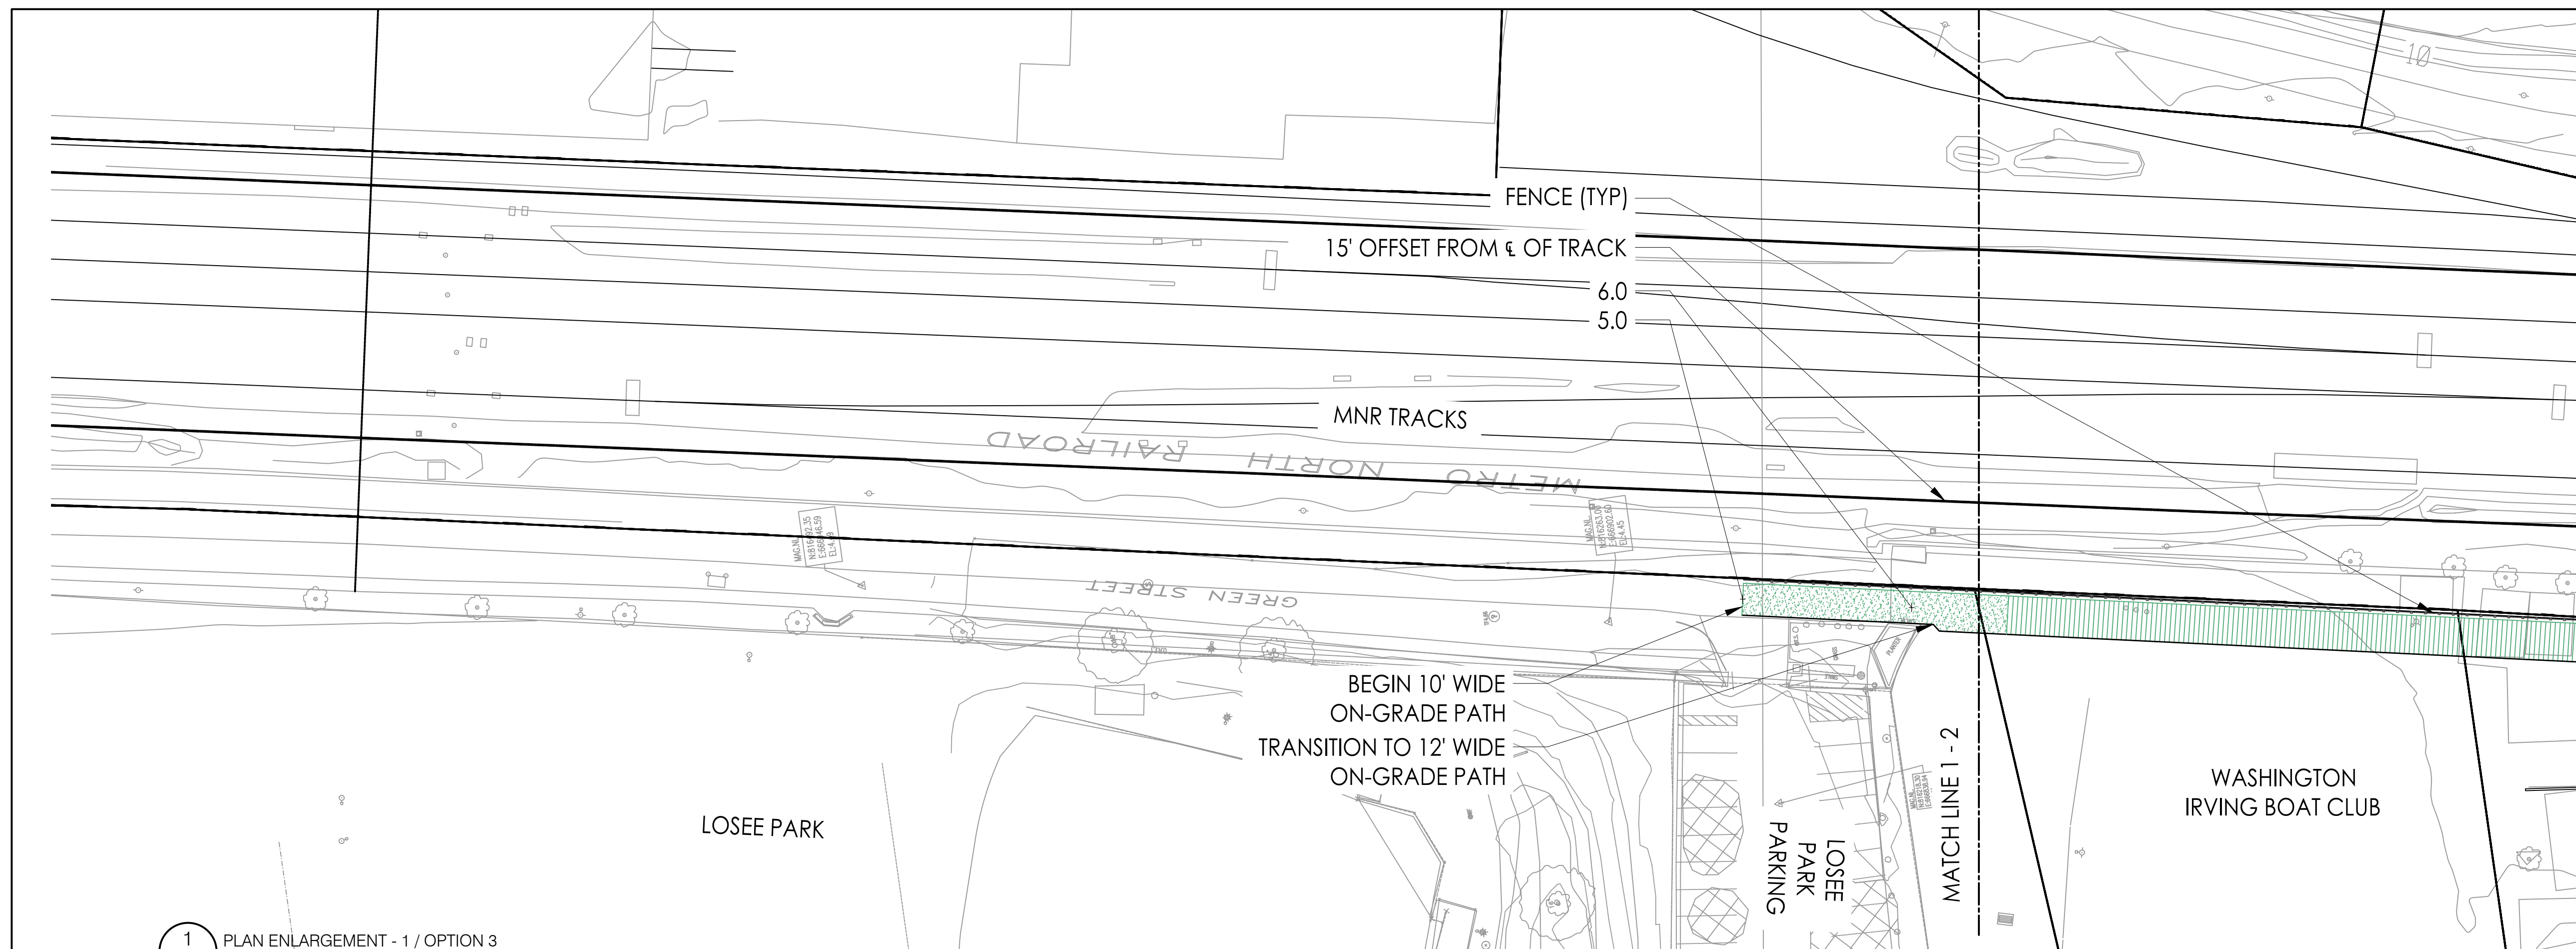

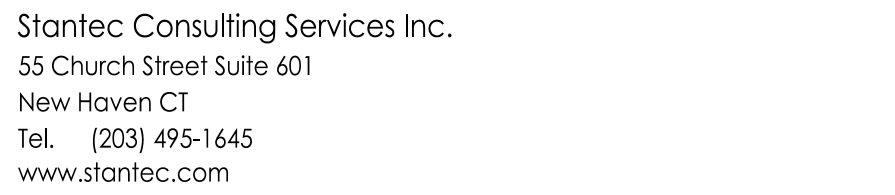


Copyright Reserved

The Contractor shall verify and be responsible for all dimensions. DO NOT scale the drawing - any errors or omissions shall be reported to Stantec without delay.

The Copyrights to all designs and drawings are the property of Stantec. Reproduction or use for any purpose other than that authorized by Stantec is forbidden.

Key Map


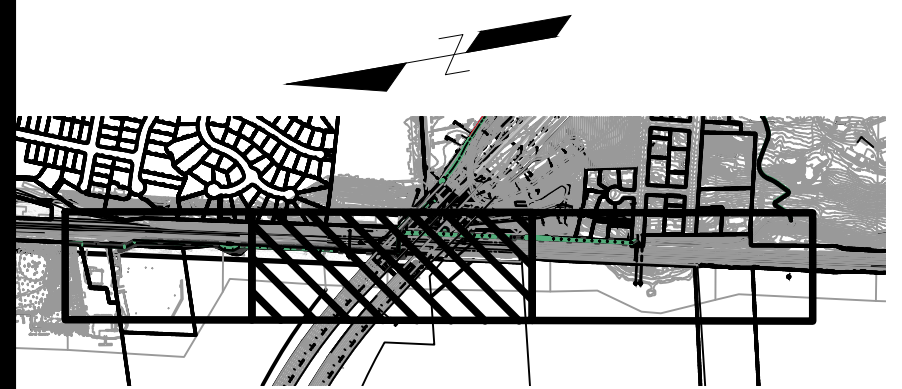
[illegible]


Client/Project
SCENIC HUDSON

FEASIBILITY STUDY
EXTENDING RIVERWALK TO CUOMO BRIDGE
Tarrytown, New York

Title
OPTION 3 -
SIGNAL CROSSING & WATER / LAND


Project No. 192310800	Scale 1" = 30'	
Drawing No. C-103.3	Sheet 3 of 6	Revision 0

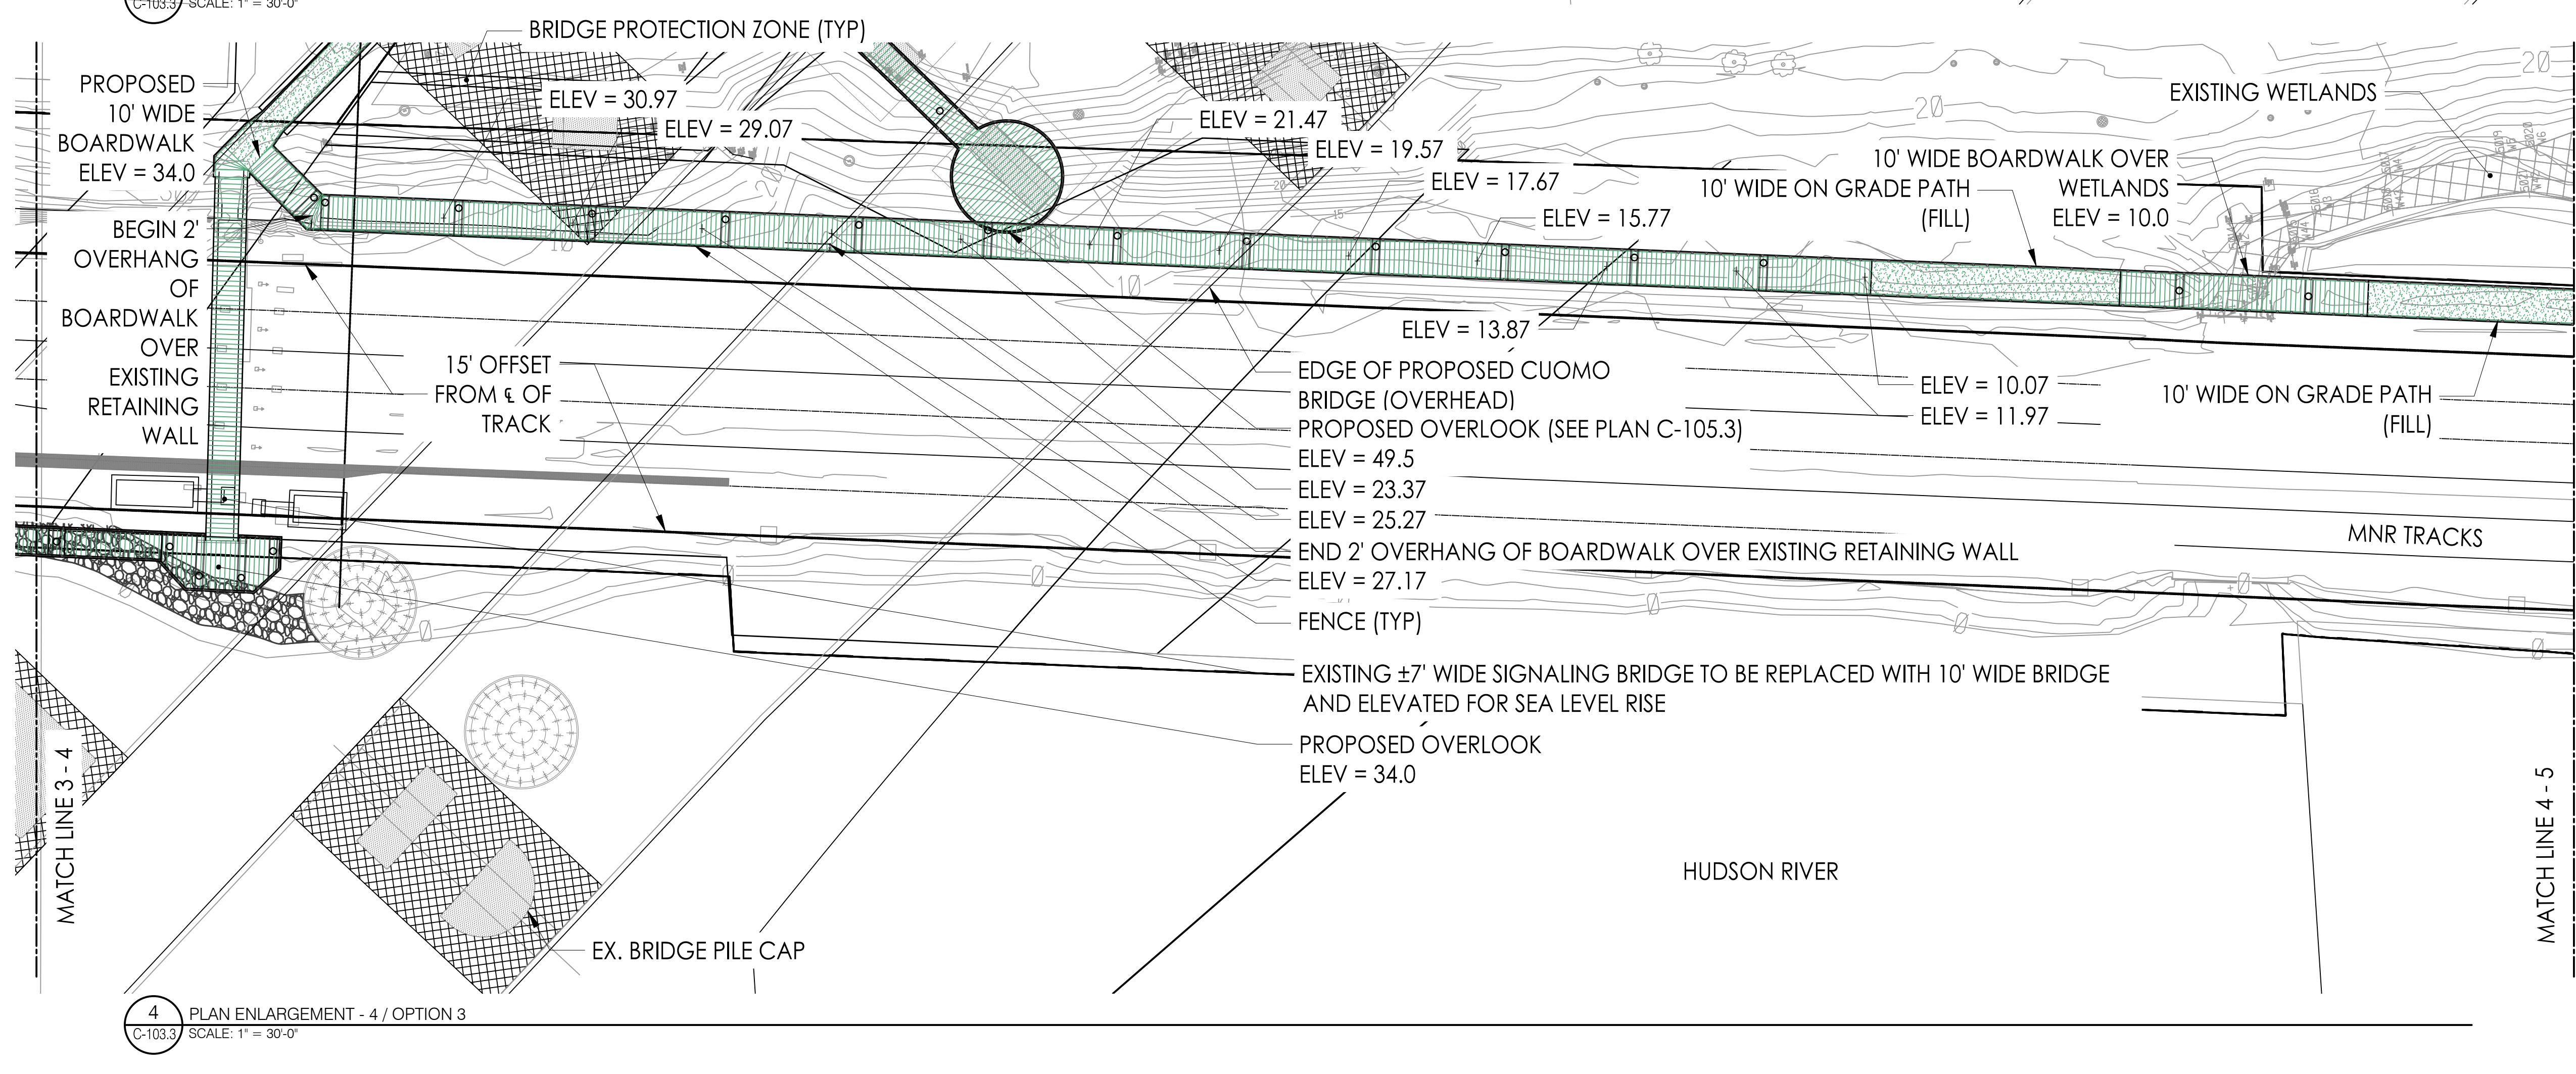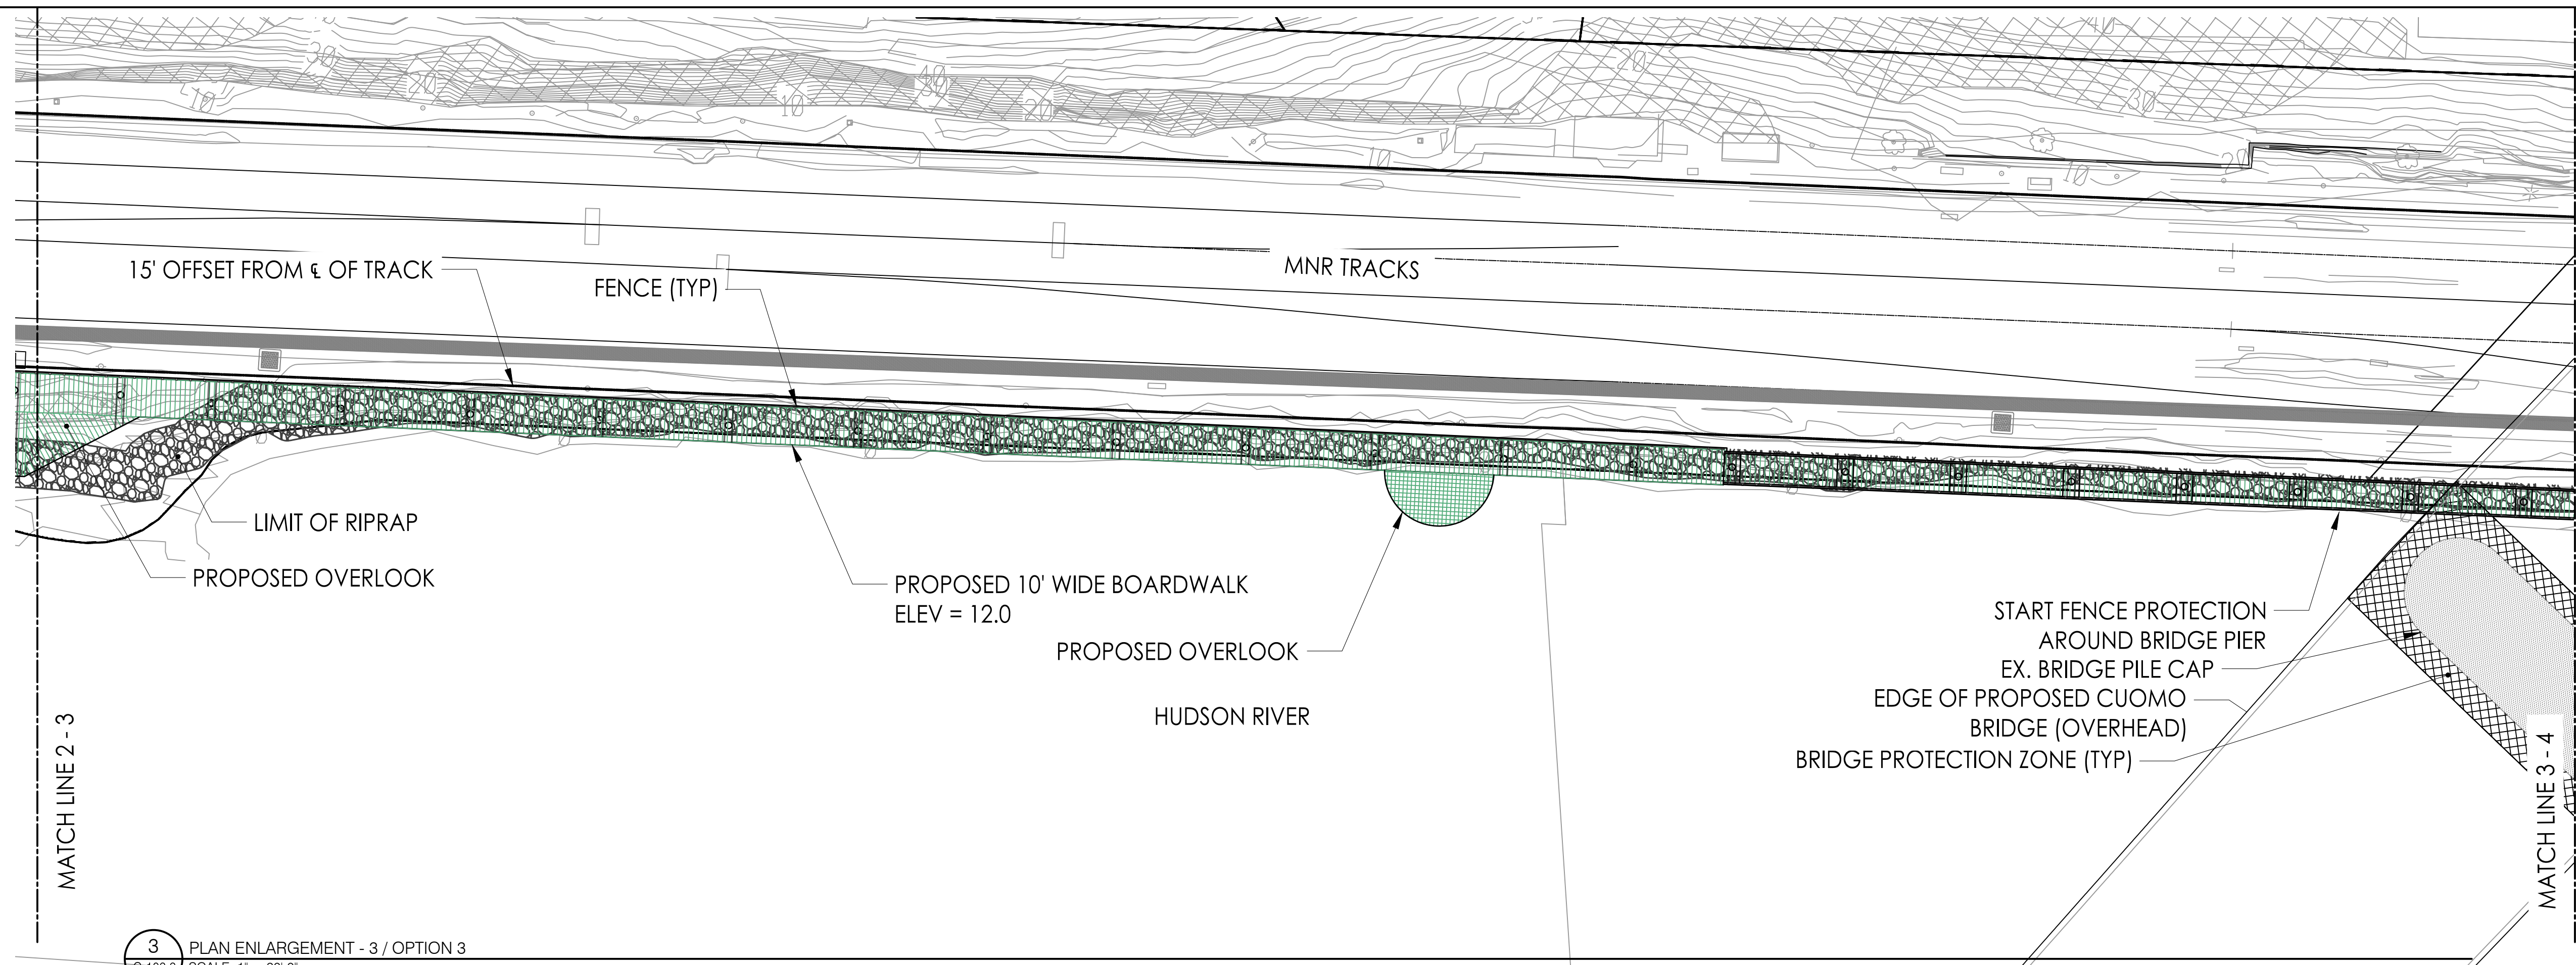

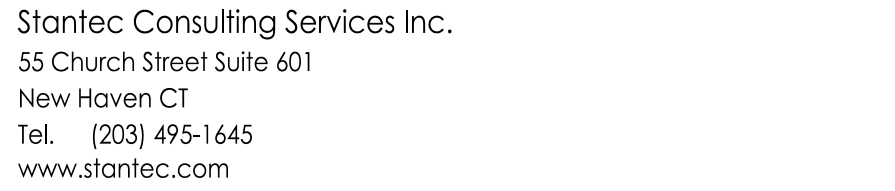

Notes

Key Map

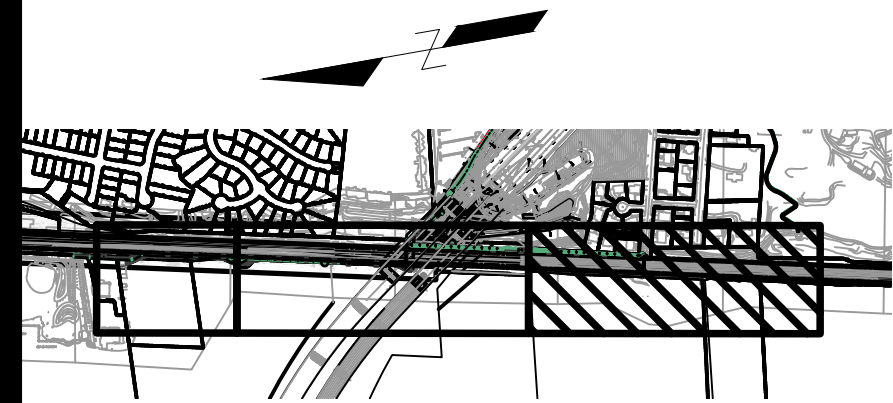

Legend

[illegible]

Client/Project
SCENIC HUDSON


FEASIBILITY STUDY
EXTENDING RIVERWALK TO CUOMO BRIDGE
Tarrytown, New York

Title
OPTION 3 -
SIGNAL CROSSING & WATER / LAND

Project No. 192310800	Scale 1" = 30'	
Drawing No. C-104.3	Sheet 4 of 6	Revision 0



PRECEDENT IMAGES FOR STAIRWAY

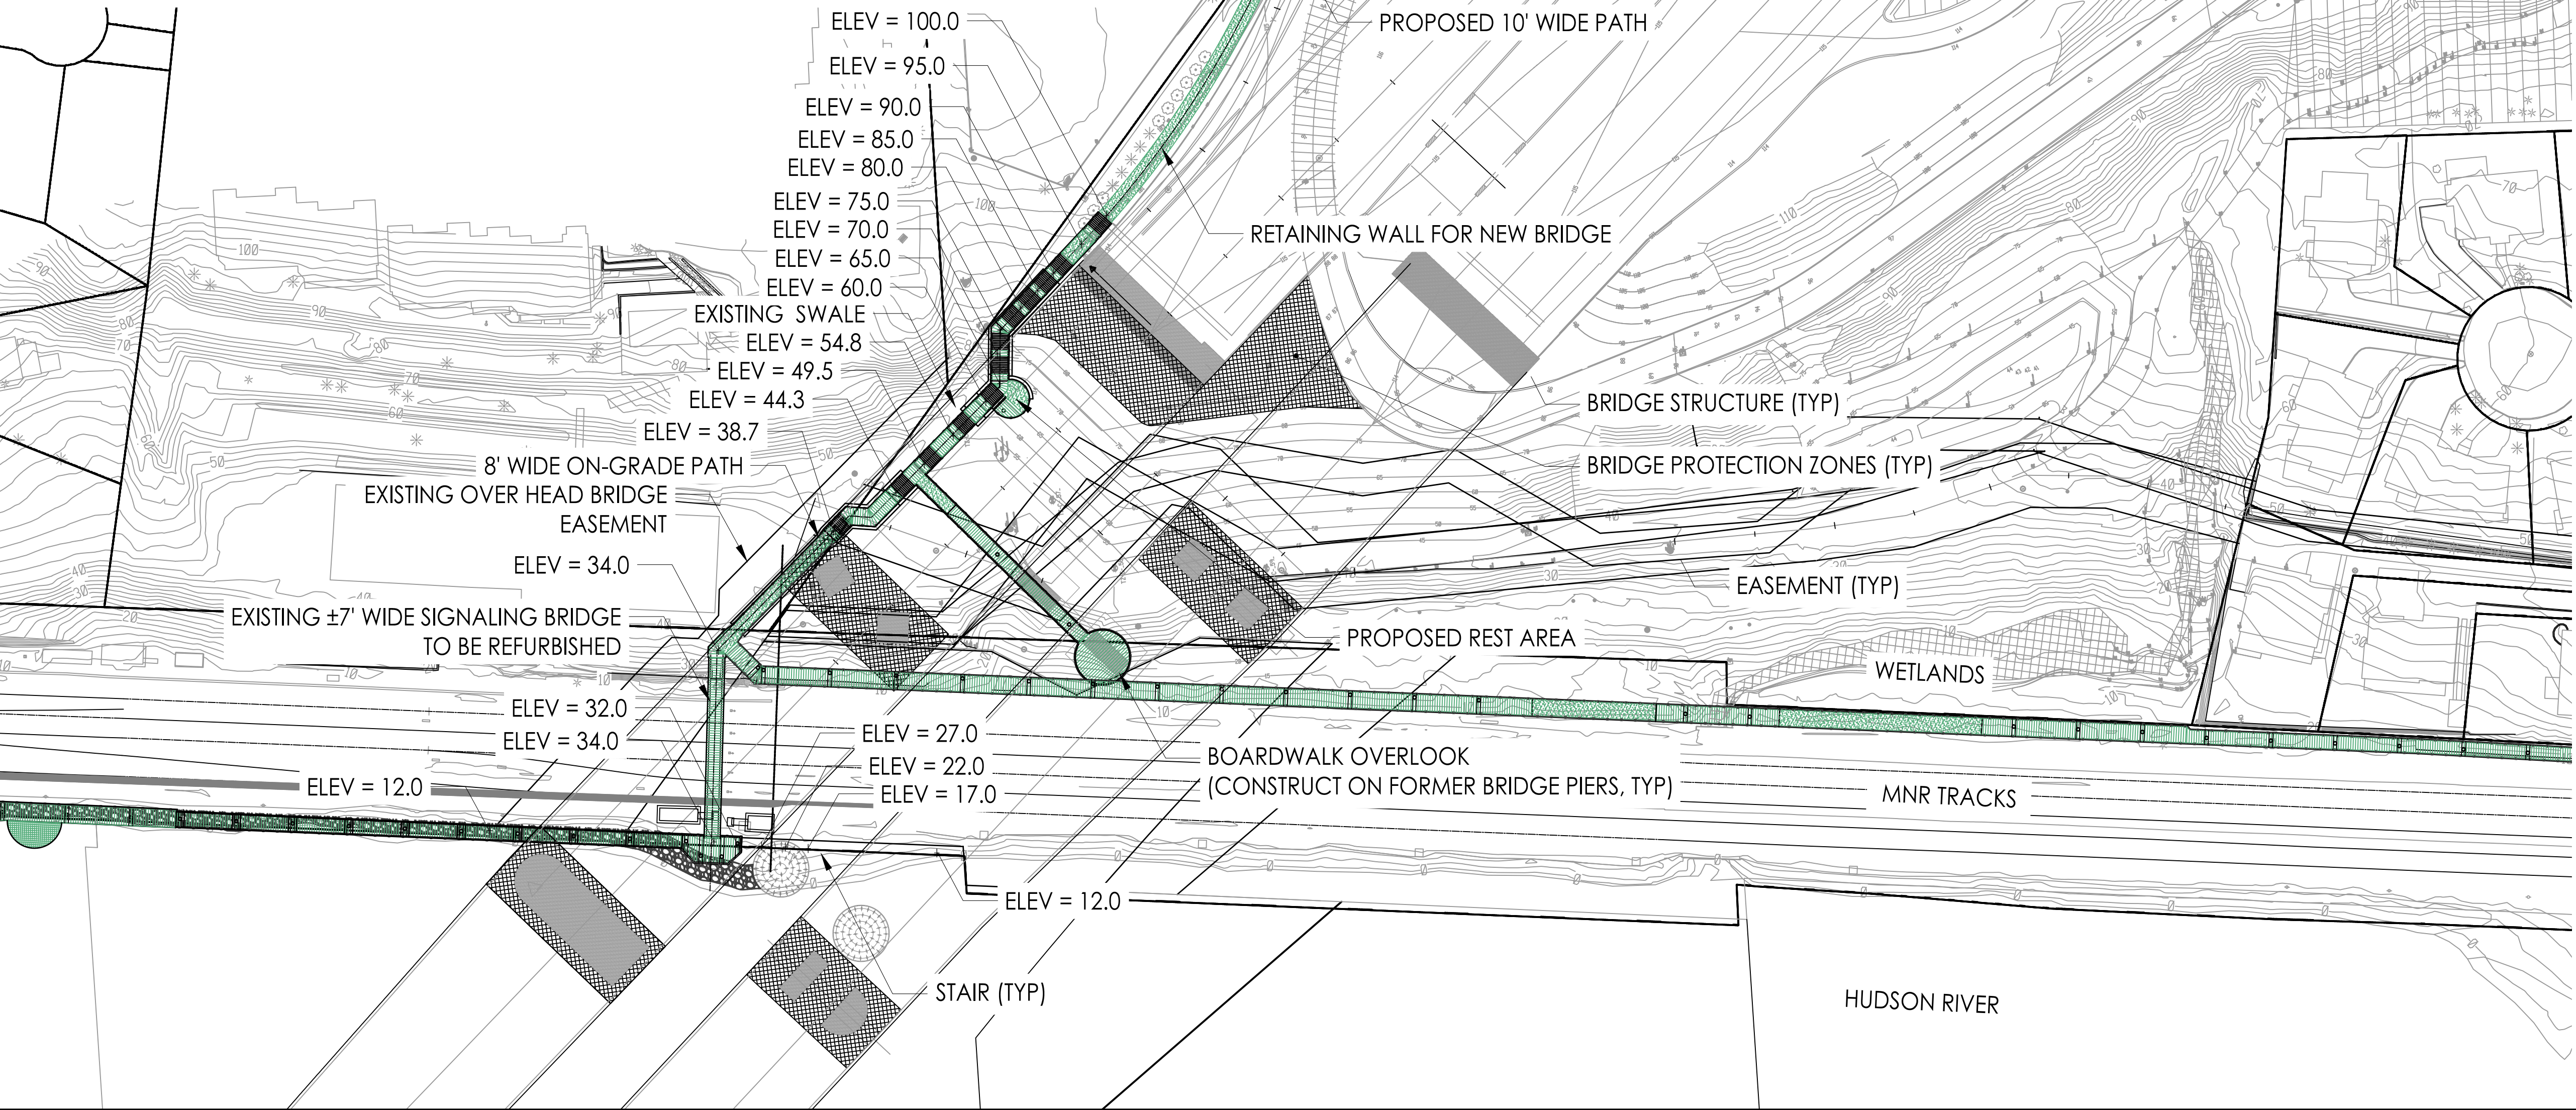

Stantec Consulting Services Inc.
15 Church Street Suite 601
New Haven CT
Tel. (203) 495-1645
www.stantec.com


Copyright Reserved

The Contractor shall verify and be responsible for all dimensions. DO NOT scale the drawing - any errors or omissions shall be reported to Stantec without delay.

The Copyrights to all designs and drawings are the property of Stantec. Reproduction or use for any purpose other than that authorized by Stantec is forbidden.

Notes

Key Map

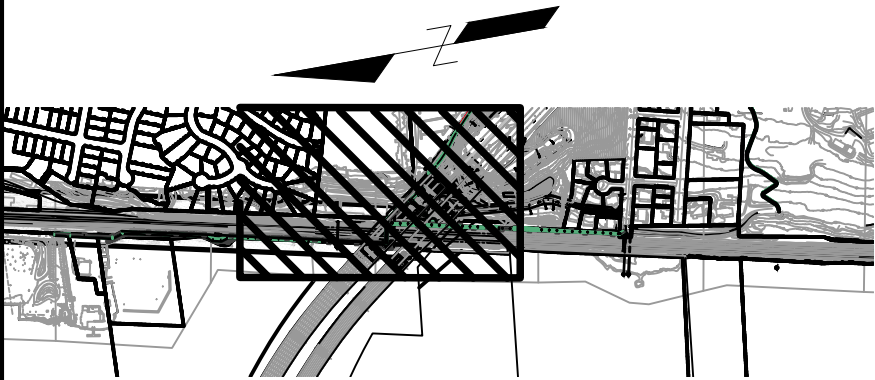

Legend


[illegible]

Client/Project
SCENIC HUDSON

FEASIBILITY STUDY
EXTENDING RIVERWALK TO CUOMO BRIDGE
Tarrytown, New York

OPTION 3 -
SIGNAL CROSSING & WATER / LAND

Project No. 192310800	Scale 1" = 60')	
Drawing No. C-105.3	Sheet 5 of 6	Revision 0

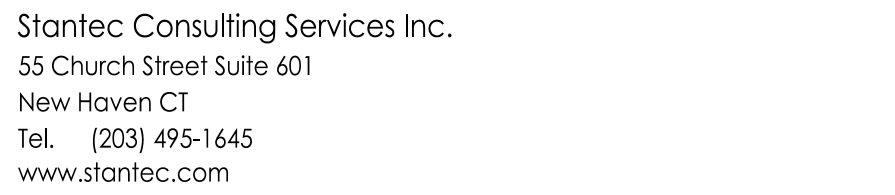


Copyright Reserved

The Contractor shall verify and be responsible for all dimensions. DO NOT scale the drawing - any errors or omissions shall be reported to Stantec without delay.

The Copyrights to all designs and drawings are the property of Stantec. Reproduction or use for any purpose other than that authorized by Stantec is forbidden.

Key Map

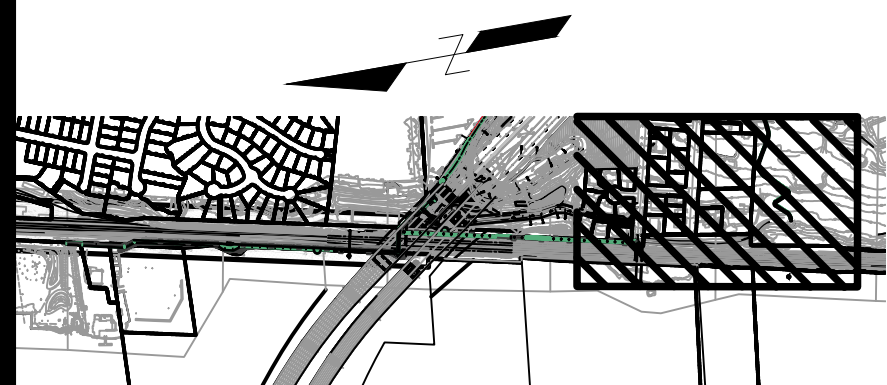

Revision	By	Appd.	YY.MM.▀

Issued	By	Appd.	YY.MM.■
--------	----	-------	---------

File Name:	Dwn.	Chkd.	Dsgn.	YY.MM.
------------	------	-------	-------	--------

Permit-Seal

Client/Project
SCENIC HUDSON

FEASIBILITY STUDY
EXTENDING RIVERWALK TO CUOMO BRIDGE
Tarrytown, New York

Title
OPTION 3 -
SIGNAL CROSSING & WATER / LAND

Project No. 192310800	Scale 1" = 100'	
Drawing No.	Sheet	Revision

C-106.3 6 of 6 0

